

Attachment #6

Applicant Submission Materials

Brookfield
Properties
810 AGNES ST

810 AGNES STREET, NEW WESTMINSTER, BC

DEVELOPMENT PERMIT RESUBMISSION

2022-03-27

139310

DRAWING LIST

- A0.00 - COVER
- A0.01 - SURVEY
- A0.02 - CONTEXT
- A0.03 - SITE PHOTOS
- A0.04 - POLICY CONTEXT
- A0.05 - RATIONALE
- A0.06 - 2018 PROPOSAL / CURRENT PROPOSAL
- A0.07 - VIEW ANALYSIS
- A0.08 - SIMCOE PARK AND AERIAL VIEWS
- A0.09 - SHADOW STUDY 1
- A0.10 - SHADOW STUDY 2
- A0.11 - STATS
- A1.00 - CONTEXT
- A1.01 - SITE PLAN
- A1.02 - P3 FLOOR PLAN
- A1.03 - P2 FLOOR PLAN
- A1.04 - P1 FLOOR PLAN
- A1.05 - P0 FLOOR PLAN
- A1.06 - L1 FLOOR PLAN
- A1.07 - L2 FLOOR PLAN
- A1.08 - L3 FLOOR PLAN
- A1.09 - TYPICAL FLOORS
- A1.10 - TYPICAL FLOORS
- A1.11 - ROOF PLAN
- A1.12 - ROOF PLAN
- A2.01 - ELEVATIONS 1
- A2.02 - ELEVATIONS 2
- A3.01 - SECTIONS
- A3.02 - SECTION DETAIL
- A4.01 - RENDERINGS
- A4.02 - RENDERINGS
- A4.03 - RENDERINGS
- A4.04 - RENDERINGS
- A4.05 - RENDERINGS
- A5.01 - MATERIALS
- A5.03 - DETAILS

PROJECT CONSULTANT



IBI GROUP
ARCHITECTS (CANADA) INC.
700-1285 West Pender Street
Vancouver BC V6E 4B1 Canada
tel 604 683 8797 fax 604 683 0492
ibigroup.com


COPYRIGHT:
Any reproduction or distribution for any purpose other than authorized by IBI Group is
forbidden. Written dimensions shall have precedence over scaled dimensions. Contractors
shall verify and be responsible for all dimensions and conditions on the job and IBI Group
shall be informed of any variations from the dimensions and conditions shown on the
drawing. Shop drawings shall be submitted to IBI Group for approval before proceeding
with fabrication.

COPYRIGHT © 2022 IBI GROUP

Project Summary		
Street Address	810 Agnes , New Westminster, BC	
Legal Description	1/2 LOT12,11,9 AND C (AD216485),ALL OF Bk 23 PLAN 2620	
Floor space ratio		
FSR	9.40	
Site Area	26,104 sqft	
Gross Floor Area	261,233 sqft	
Adaptable Unit Deduction	3,402 sqft	
Private Amenity Deduction	8,865 sqft	
Public Amenity Deduction	3,500 sqft	
Subtotal	15,767 sqft	
FSR Area	245,466 sqft	
# of Floors	33 FR. L01	
Height from Average Grade	MAX 374.02 ft	
Required Setbacks		
	North	7.87 ft
	South	7.87 ft
	East	7.87 ft
	West	0.00 ft
# of units	352	
	Studios	29.55% 104
	1 Bedrooms	32.39% 114
	2 Bedrooms	32.67% 115
	3 Bedrooms	5.40% 19
Parking Provided	169	
	Residential	166
	Public Amenity	3
	Bikes	550
Loading Bays	1	
Developer: Brookfield Properties		
Architects: IBI Group		



A schematic floor plan of the first floor. It shows a large rectangular room on the right, a smaller rectangular room to its left, and a small square room at the top left. A dashed red line outlines the perimeter of the building.

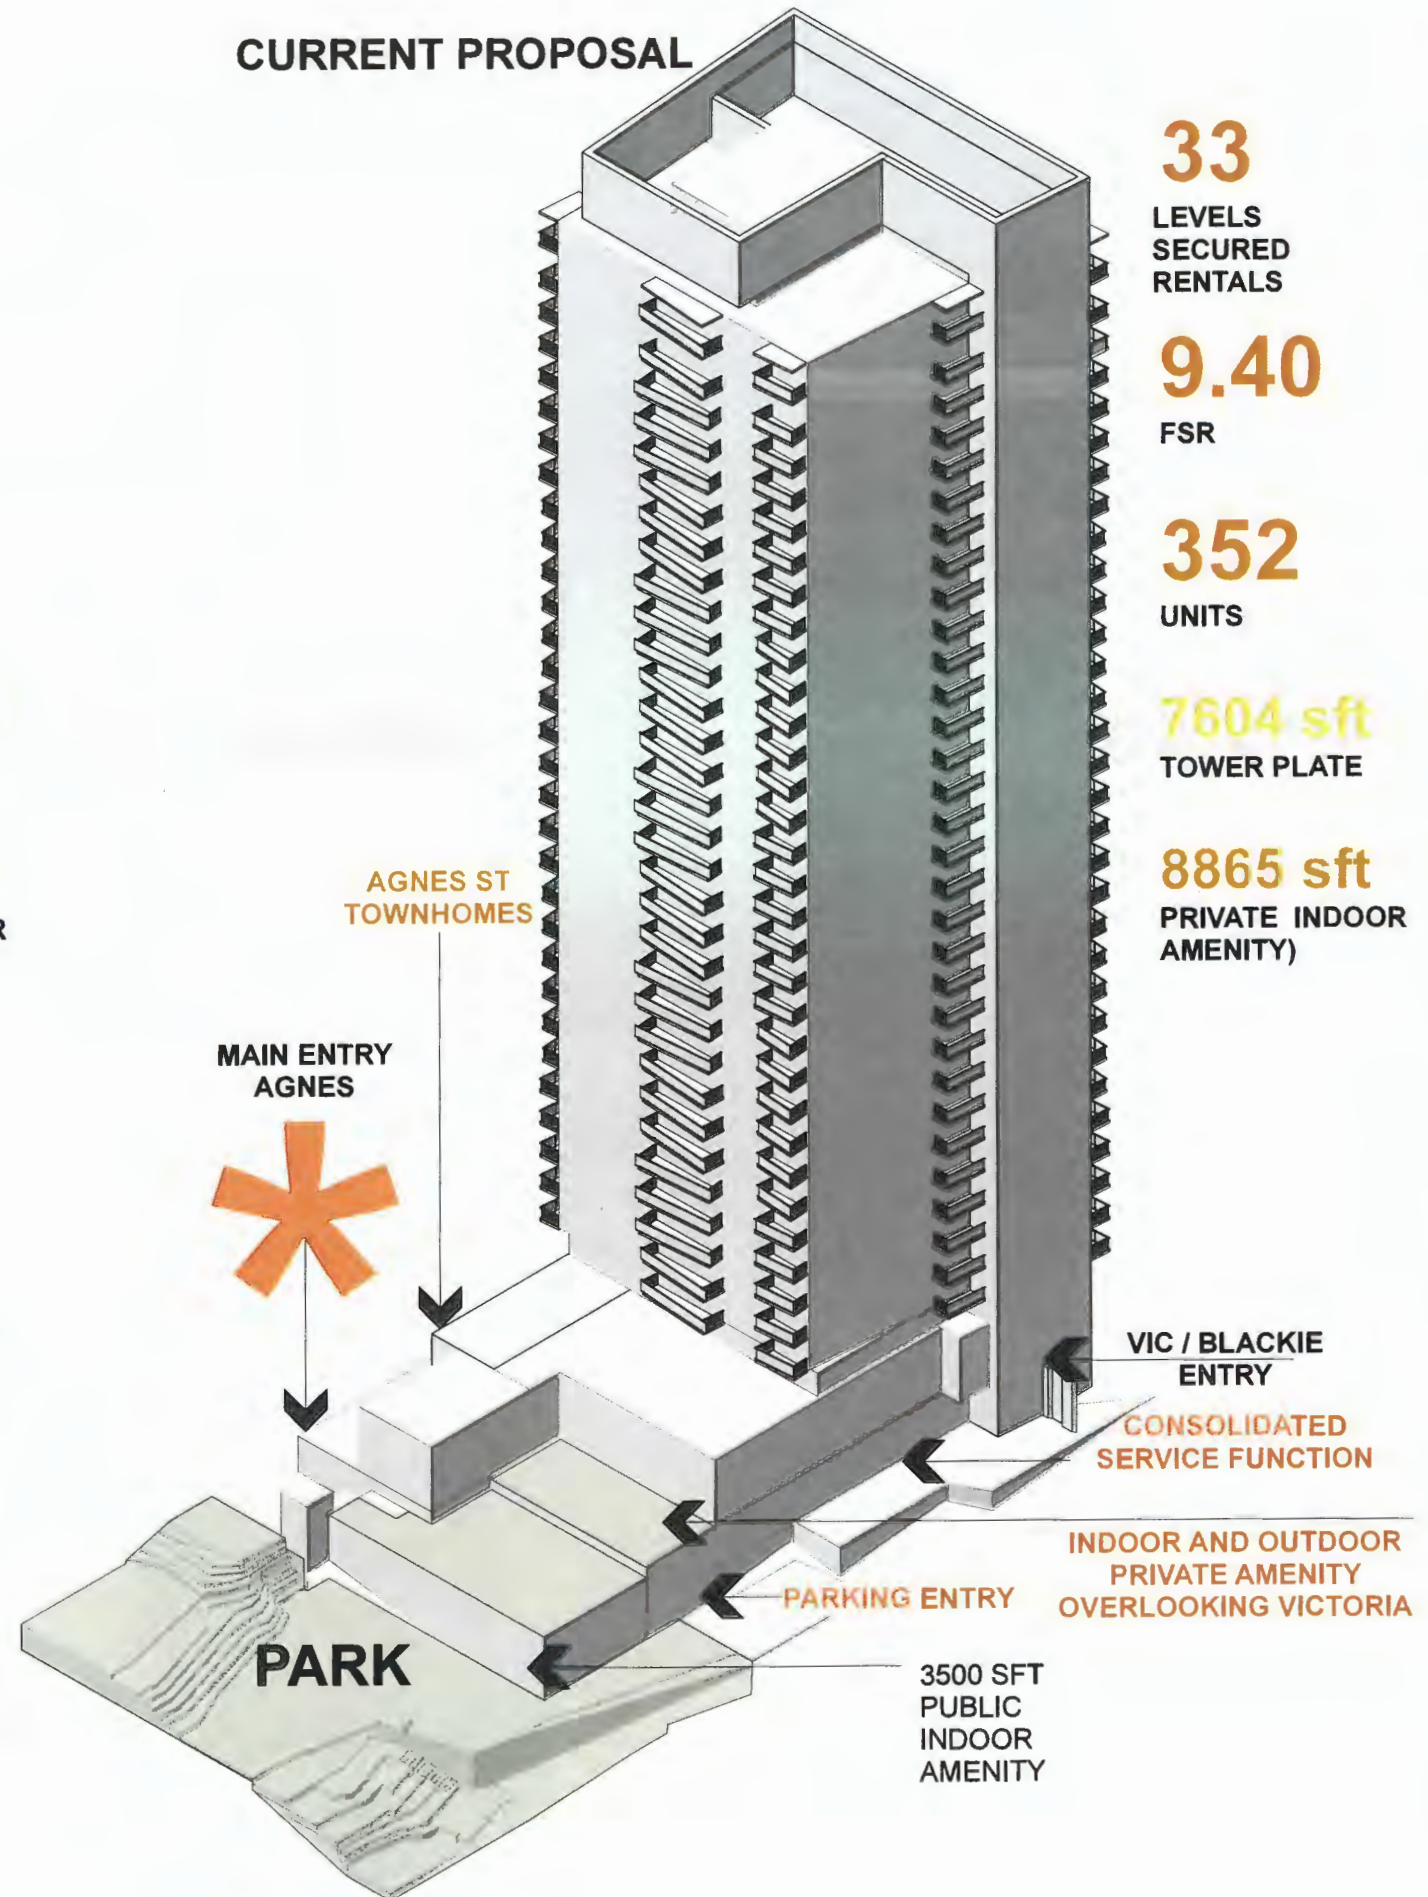

CLIENT

Brookfield Properties

COPYRIGHT:
Any reproduction or distribution for any purpose other than authorized by ESI Group is forbidden. Written dimensions shall have precedence over scaled dimensions. Contractors shall verify and be responsible for all dimensions and conditions on the job and ESI Group shall be informed of any variations from the dimensions and conditions shown on the drawing. Shop drawings shall be submitted to ESI Group for approval before proceeding with fabrication.

COPYRIGHT © 2022 IBM GROUP

--	--	--

NO.	DATE		
ISSUES		DESCRIPTION	

NO.	DATE	APPR	
REVISIONS			

SEAL	DESCRIPTION
------	-------------

100

NOT TO BE USED
FOR CONSTRUCTION

SUB-CONSULTANT

PROJECT CONSULTANT



PROJECT TITLE

810 AGNES ST

PROJECT NO: 130310

DRAWN BY:

CHK'D BY:

SCALE:

DATE: 2022-03-03

SHEET TITLE

2018 PROPOSAL /
CURRENT
PROPOSAL

SHEET NUMBER

EV

A0.06



ENTRY PLAZA



BIKE LOBBY
(BLACKIE / VICTORIA)



LOWER PARK ENTRANCE




NOTES

- A FUTURE PARK
- B PUBLIC ELEVATOR
- C PRIVATE OUTDOOR AMENITY
- D LOADING
- E BIKE LOBBY
- F PARKING ENTRY
- G PUBLIC INDOOR AMENITY
- H PRIVATE AMENITY
- I RESIDENTIAL LOBBY
- J PUBLIC AMENITY LOBBY
- K STREET LEVEL TOWNHOMES
- * ALL PLANTERS TO BE LESS THAN 2.5M TALL

SEE DRAWING A5.01 FOR MATERIAL CALLOUTS

CLIENT	
Brookfield Properties	
COPYRIGHT: Any reproduction or distribution for any purpose other than authorized by IB Group is forbidden. Without permission, no part of this document may be reproduced or transmitted in any form or by any means electronic or mechanical, including photocopying, recording, or by any information storage and retrieval system. All dimensions and conditions on the job and IB Group shall be subject to change without notice. Drawings shall be submitted to IB Group for approval before proceeding with fabrication.	
COPYRIGHT © 2022 IB GROUP	
NO.	DATE
ISSUES	
DESCRIPTION	
NO.	DATE
APPR	
REVISIONS	
SEAL	DESCRIPTION
NOT TO BE USED FOR CONSTRUCTION	
SUB-CONSULTANT	
PROJECT CONSULTANT	
IB GROUP ARCHITECTS (CANADA) INC. 700 - 1250 West Pender Street Vancouver BC V6E 4B1 Canada tel 604 683 8707 fax 604 683 0462 ibgroup.com	
PROJECT TITLE	
810 AGNES ST	
PROJECT NO: 139310	
DRAWN BY:	
CHKD BY:	
SCALE:	
DATE: 2022-03-03	
SHEET TITLE	
RENDERINGS	
SHEET NUMBER	REV
A4.05	

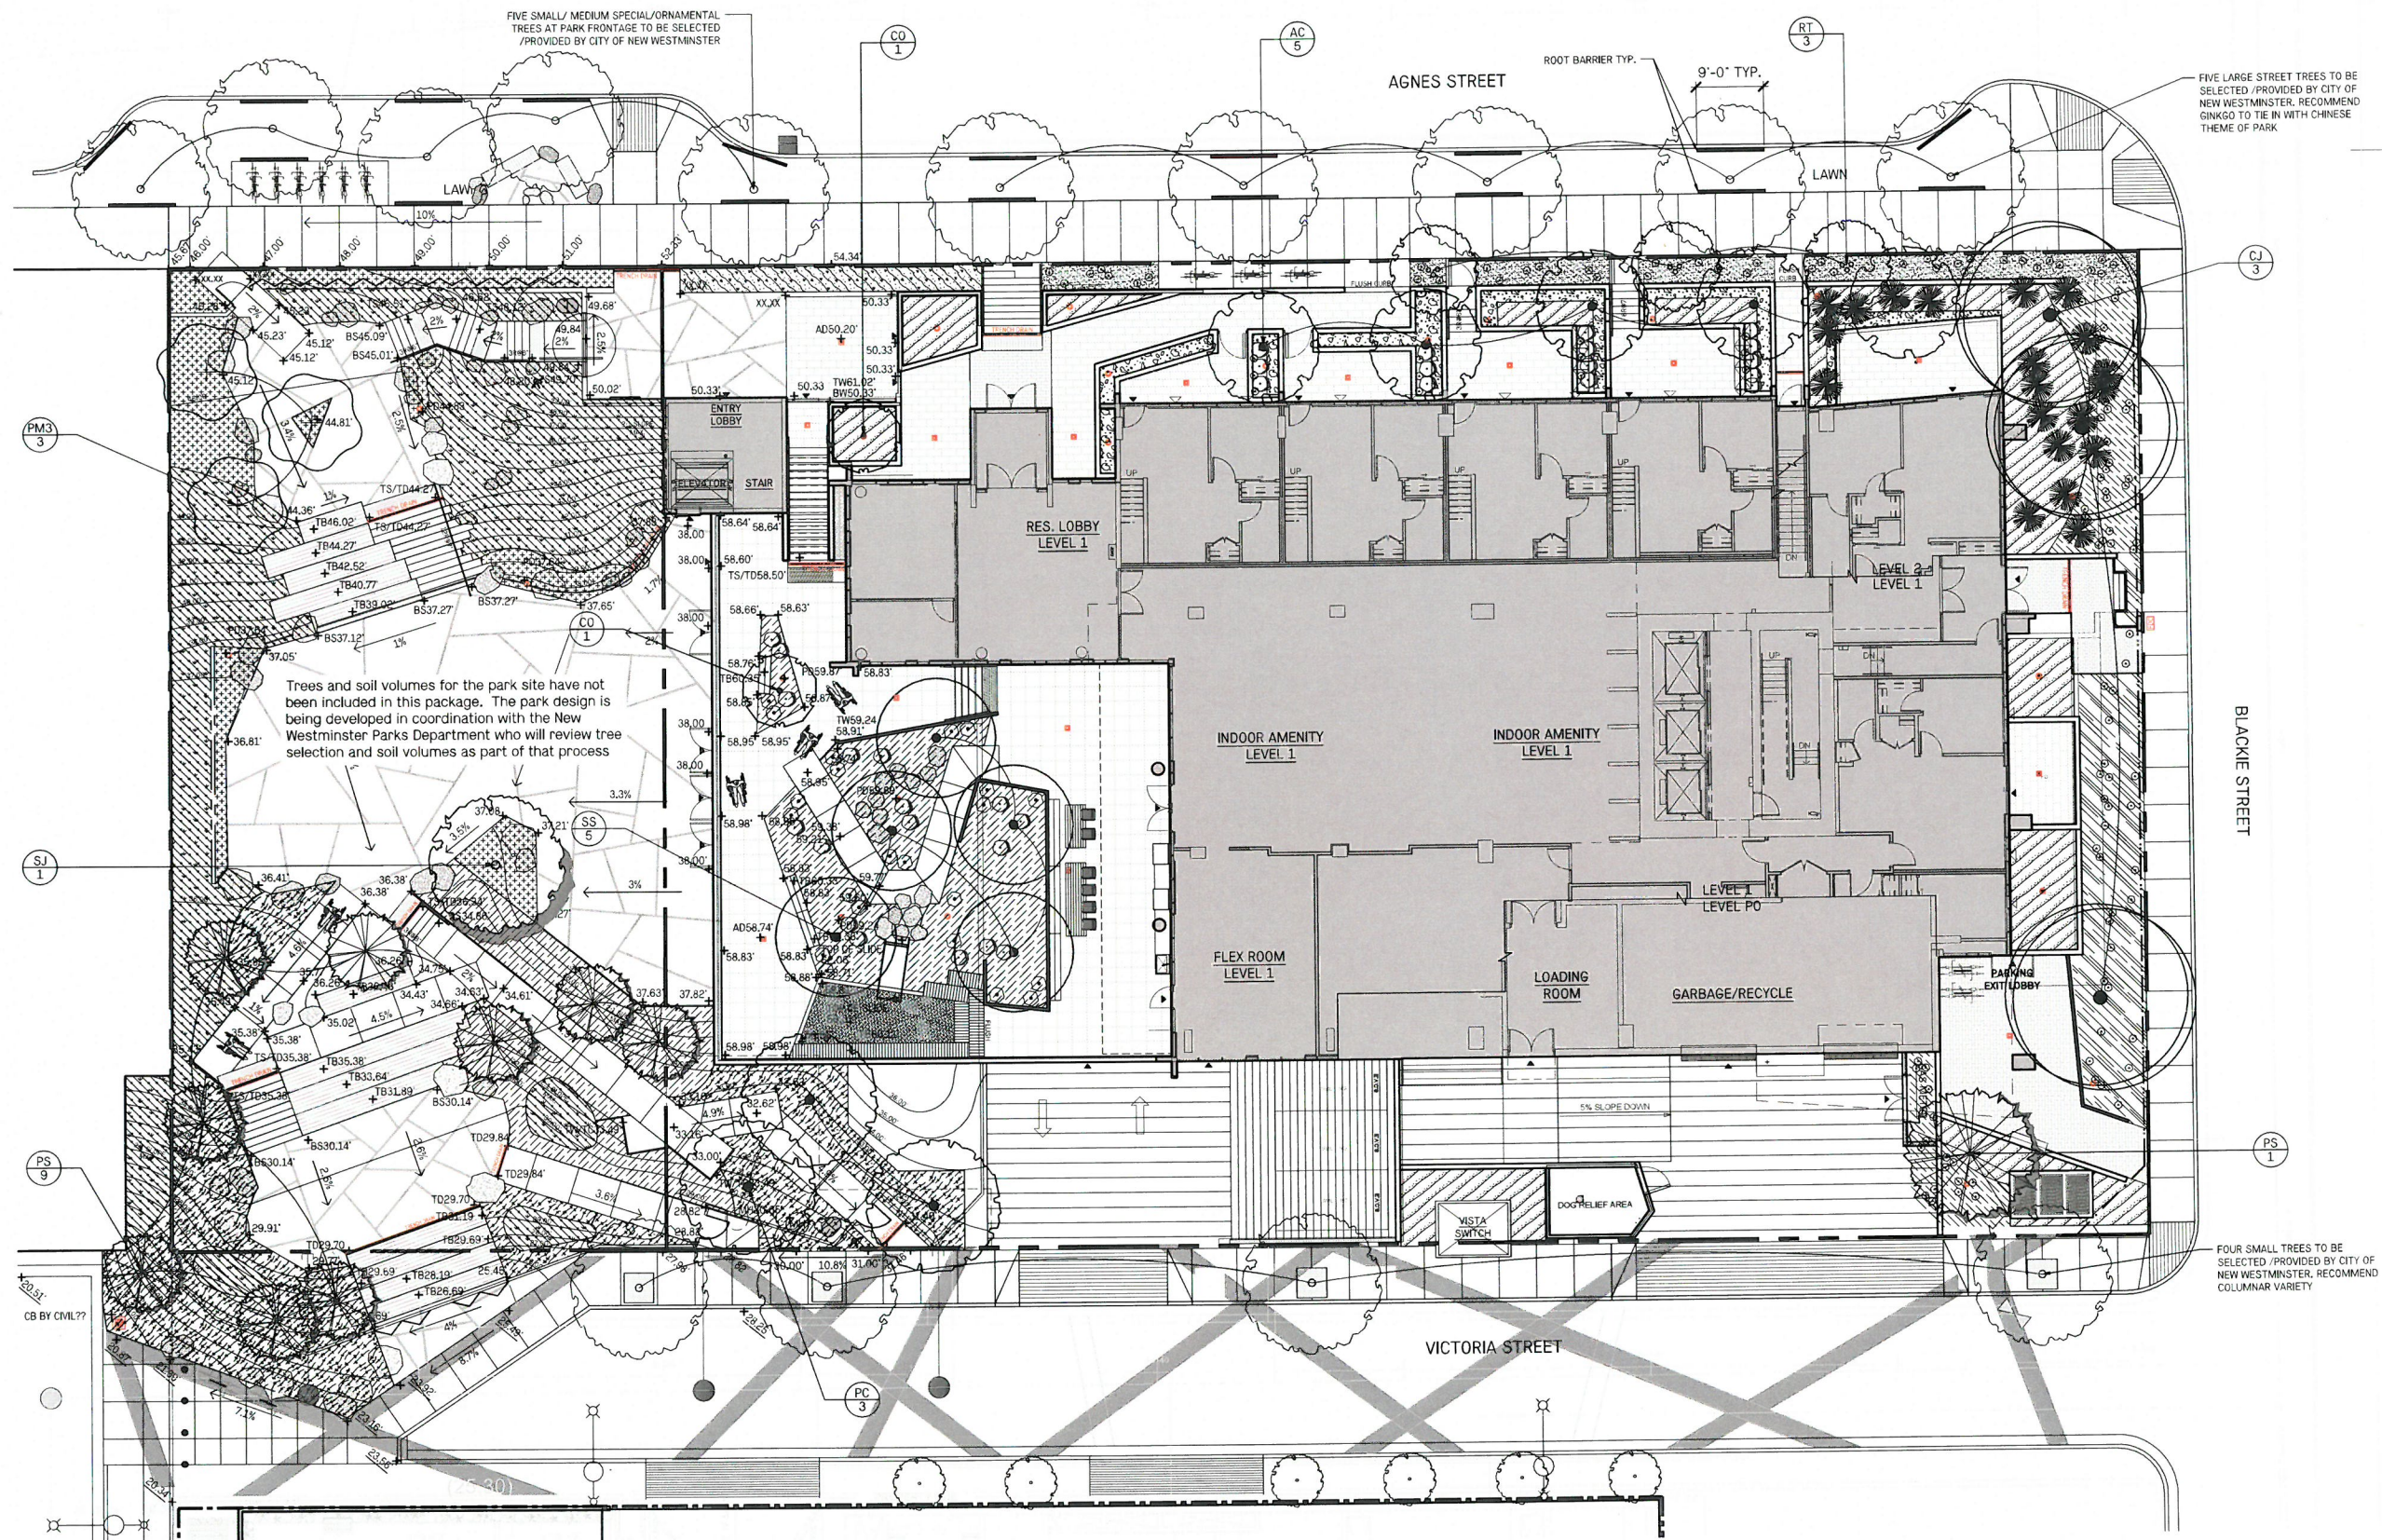

NOT FOR CONSTRUCTION

5	Re-issued for DP	Feb. 24/23
4	Issued for DP	Oct. 20/22
3	Issued for DP-DRAFT	Oct. 05/22
2	Client SD Review	Jul. 22/22
1	Issued For Design Panel	Jun. 03/22

No.	Description	Date
-----	-------------	------

Copyright Reserved. This drawing is and remains at all times the exclusive property of Hapa Collaborative and cannot be used, modified or copied without the expressed written consent of the landscape architect.

810 Agnes Street

New Westminster BC

Planting Plan
PO, L1, L2


Date	Jul. 22, 2022	Drawing Number
Project No.	2207	
Scale	3/32" = 1'-0"	L1.20
Drawn/Checked	mp/SS	

Legend

- Property Line
- Section
- Detail/plant callout
- Existing elevation
- + 4.90 EX
- + 6.09
- PA Planted Area - refer to planting plans
- TW Top of Wall
- BW Bottom of Wall
- EX Existing
- FFE Finished floor

Note:

Trees and soil volumes for the park site have not been included in this package. The park design is being developed in coordination with the New Westminster Parks Department who will review tree selection and soil volumes as part of that process.

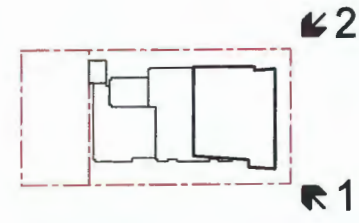

CLIENT

Brookfield Properties

COPYRIGHT:
Any reproduction or distribution for any purpose other than authorized by IB Group is prohibited. Written permission shall have precedence over verbal instructions. Contractors shall verify and be responsible for all dimensions and conditions on the job and IB Group shall be informed of any variations from the dimensions and conditions shown on the drawings. This drawing shall be submitted to IB Group for approval before proceeding with fabrication.

COPYRIGHT © 2022 IB GROUP

NO.	DATE	ISSUES	DESCRIPTION

NO.	DATE	APPR
REVISIONS		

SEAL	DESCRIPTION

NOT TO BE USED FOR CONSTRUCTION

SUB-CONSULTANT

PROJECT CONSULTANT

IB GROUP ARCHITECTS (CANADA) INC.

700 - 1255 West Pender Street
Vancouver BC V6E 4B1 Canada
tel 604 683 8797 fax 604 683 0492
ibgroup.com

PROJECT TITLE

810 AGNES ST

PROJECT NO: 138310

DRAWN BY:

CHKD BY:

SCALE:

DATE: 2022-03-03

SHEET TITLE

RENDERINGS

SHEET NUMBER	REV
A4.02	



1

NOTES

A FUTURE PARK	G PUBLIC INDOOR AMENITY
B PUBLIC ELEVATOR	H PRIVATE AMENITY
C PRIVATE OUTDOOR AMENITY	I RESIDENTIAL LOBBY
D LOADING	J PUBLIC AMENITY LOBBY
E BIKE LOBBY	K STREET LEVEL TOWNHOMES
F PARKING ENTRY	* ALL PLANTERS TO BE LESS THAN 2.5M TALL

SEE DRAWING A5.01 FOR MATERIAL CALLOUTS



2



NORTH EAST ELEVATION

2 1



- NOTES**
- A FUTURE PARK
 - B PUBLIC ELEVATOR
 - C PRIVATE OUTDOOR AMENITY
 - D LOADING
 - E BIKE LOBBY
 - F PARKING ENTRY
 - G PUBLIC INDOOR AMENITY
 - H PRIVATE AMENITY
 - I RESIDENTIAL LOBBY
 - J PUBLIC AMENITY LOBBY
 - K STREET LEVEL TOWNHOMES
 - * ALL PLANTERS TO BE LESS THAN 2.5M TALL

SEE DRAWING A5.01 FOR MATERIAL CALLOUTS



CLIENT

Brookfield Properties

COPYRIGHT:
Any reproduction or distribution for any purpose other than authorized by IB Group is prohibited. Written consent shall be required for all dimensions and conditions on the job and IB Group shall be informed of any variations from the dimensions and conditions shown on the drawing. Shop drawings shall be submitted to IB Group for approval before proceeding with fabrication.

COPYRIGHT © 2022 IB GROUP

NO.	DATE	DESCRIPTION
ISSUES		
REVISIONS		
NO.	DATE	APPRO
SEAL		
DESCRIPTION		

NOT TO BE USED FOR CONSTRUCTION

SUB-CONSULTANT

PROJECT CONSULTANT



IB GROUP
ARCHITECTS (CANADA) INC.
700 - 1280 West Pender Street
Vancouver BC V6E 4B1 Canada
tel 604 683 8797 fax 604 683 0492
ibgroup.com

PROJECT TITLE

810 AGNES ST

PROJECT NO: 139310

DRAWN BY:

CHKD BY:


SCALE:

DATE: 2022-03-03

SHEET TITLE

RENDERINGS


SHEET NUMBER	REV
A4.03	

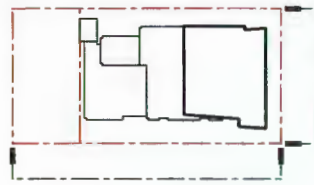

NOTES


- A FUTURE PARK
- B PUBLIC ELEVATOR
- C PRIVATE OUTDOOR AMENITY
- D LOADING
- E BIKE LOBBY
- F PARKING ENTRY
- G PUBLIC INDOOR AMENITY
- H PRIVATE AMENITY
- I RESIDENTIAL LOBBY
- J PUBLIC AMENITY LOBBY
- K STREET LEVEL TOWNHOMES
- * ALL PLANTERS TO BE LESS THAN 2.5M TALL

SEE DRAWING A5.01 FOR MATERIAL CALLOUTS

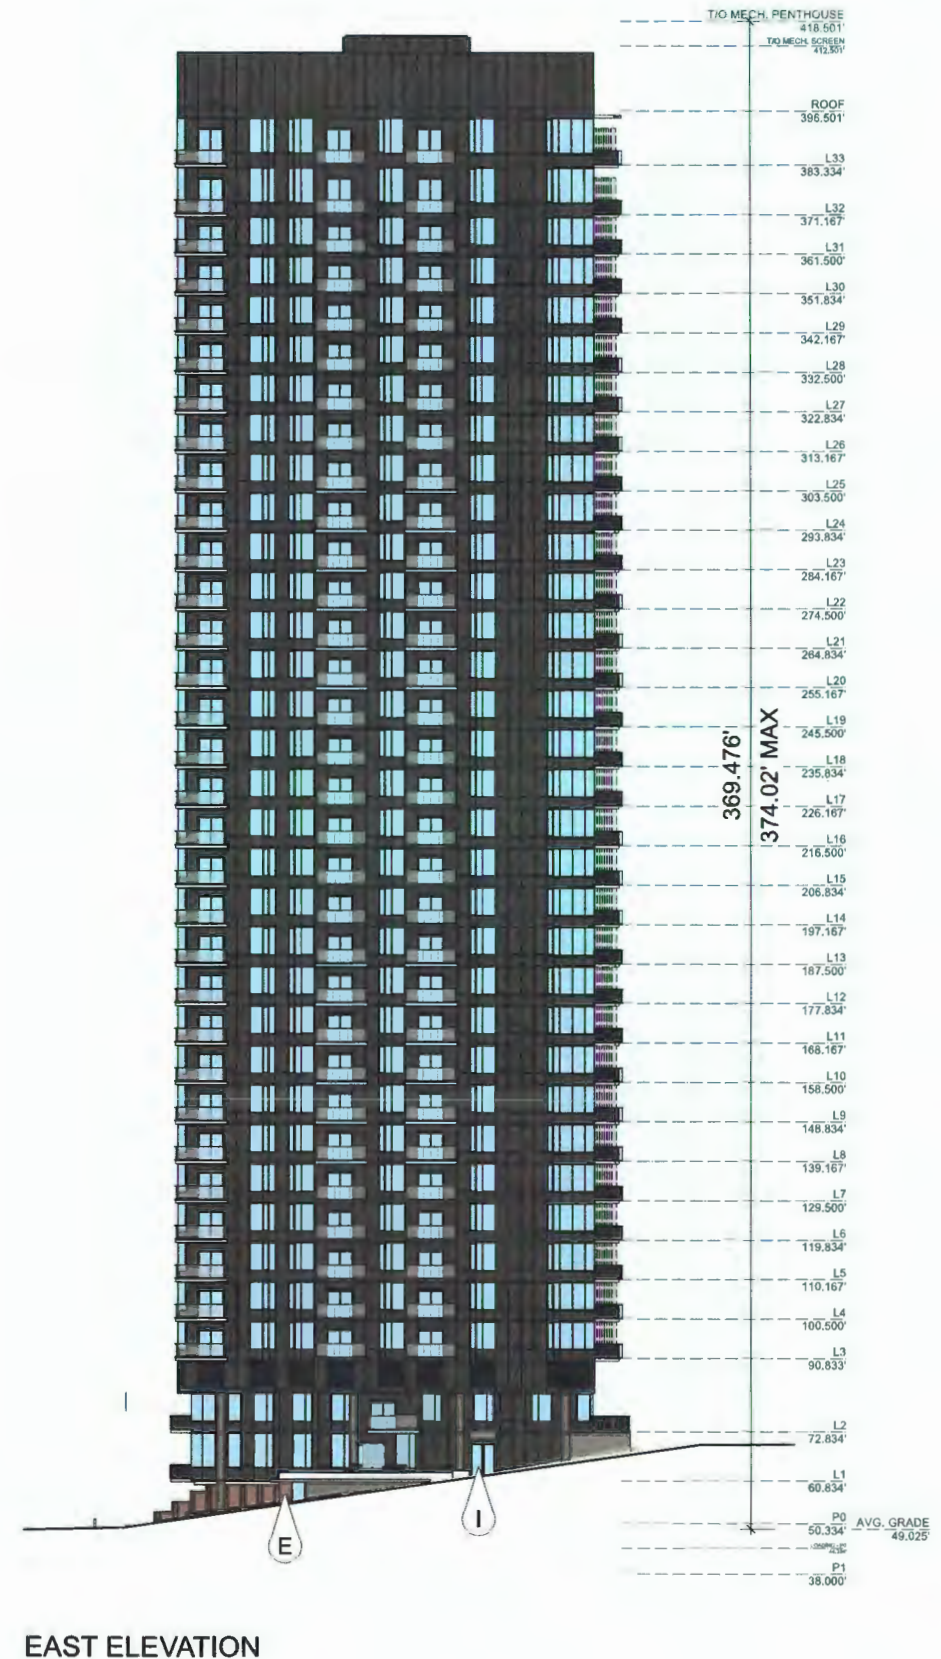

SEE A5.01 FOR MATERIAL INFORMATION

CLIENT	
Brookfield Properties	
COPYRIGHT © 2022 IB GROUP	
COPYRIGHT © 2022 IB GROUP	
Any reproduction or distribution for any purpose other than authorized by IB Group is forbidden. Written dimensions shall have precedence over scaled dimensions. Commenters shall verify and be responsible for all dimensions and conditions on the job and IB Group shall be informed of any variations from the dimensions and conditions shown on the drawing. Shop drawings shall be submitted to IB Group for approval before proceeding with fabrication.	
NO. DATE	
ISSUES DESCRIPTION	
NO. DATE APPR	
REVISIONS	
SEAL DESCRIPTION	
NOT TO BE USED FOR CONSTRUCTION	
SUB-CONSULTANT	
PROJECT CONSULTANT	
IB GROUP ARCHITECTS (CANADA) INC. 700 - 1285 West Pender Street Vancouver BC V6E 4B1 Canada tel 604 683 8787 fax 604 683 0492 ibgroup.com	
PROJECT TITLE	
810 AGNES ST	
PROJECT NO: 139310	
DRAWN BY:	
CHKD BY:	
SCALE:	
DATE: 2022-03-27	
SHEET TITLE	
ELEVATIONS 1	
SHEET NUMBER	
A2.01	
REV	

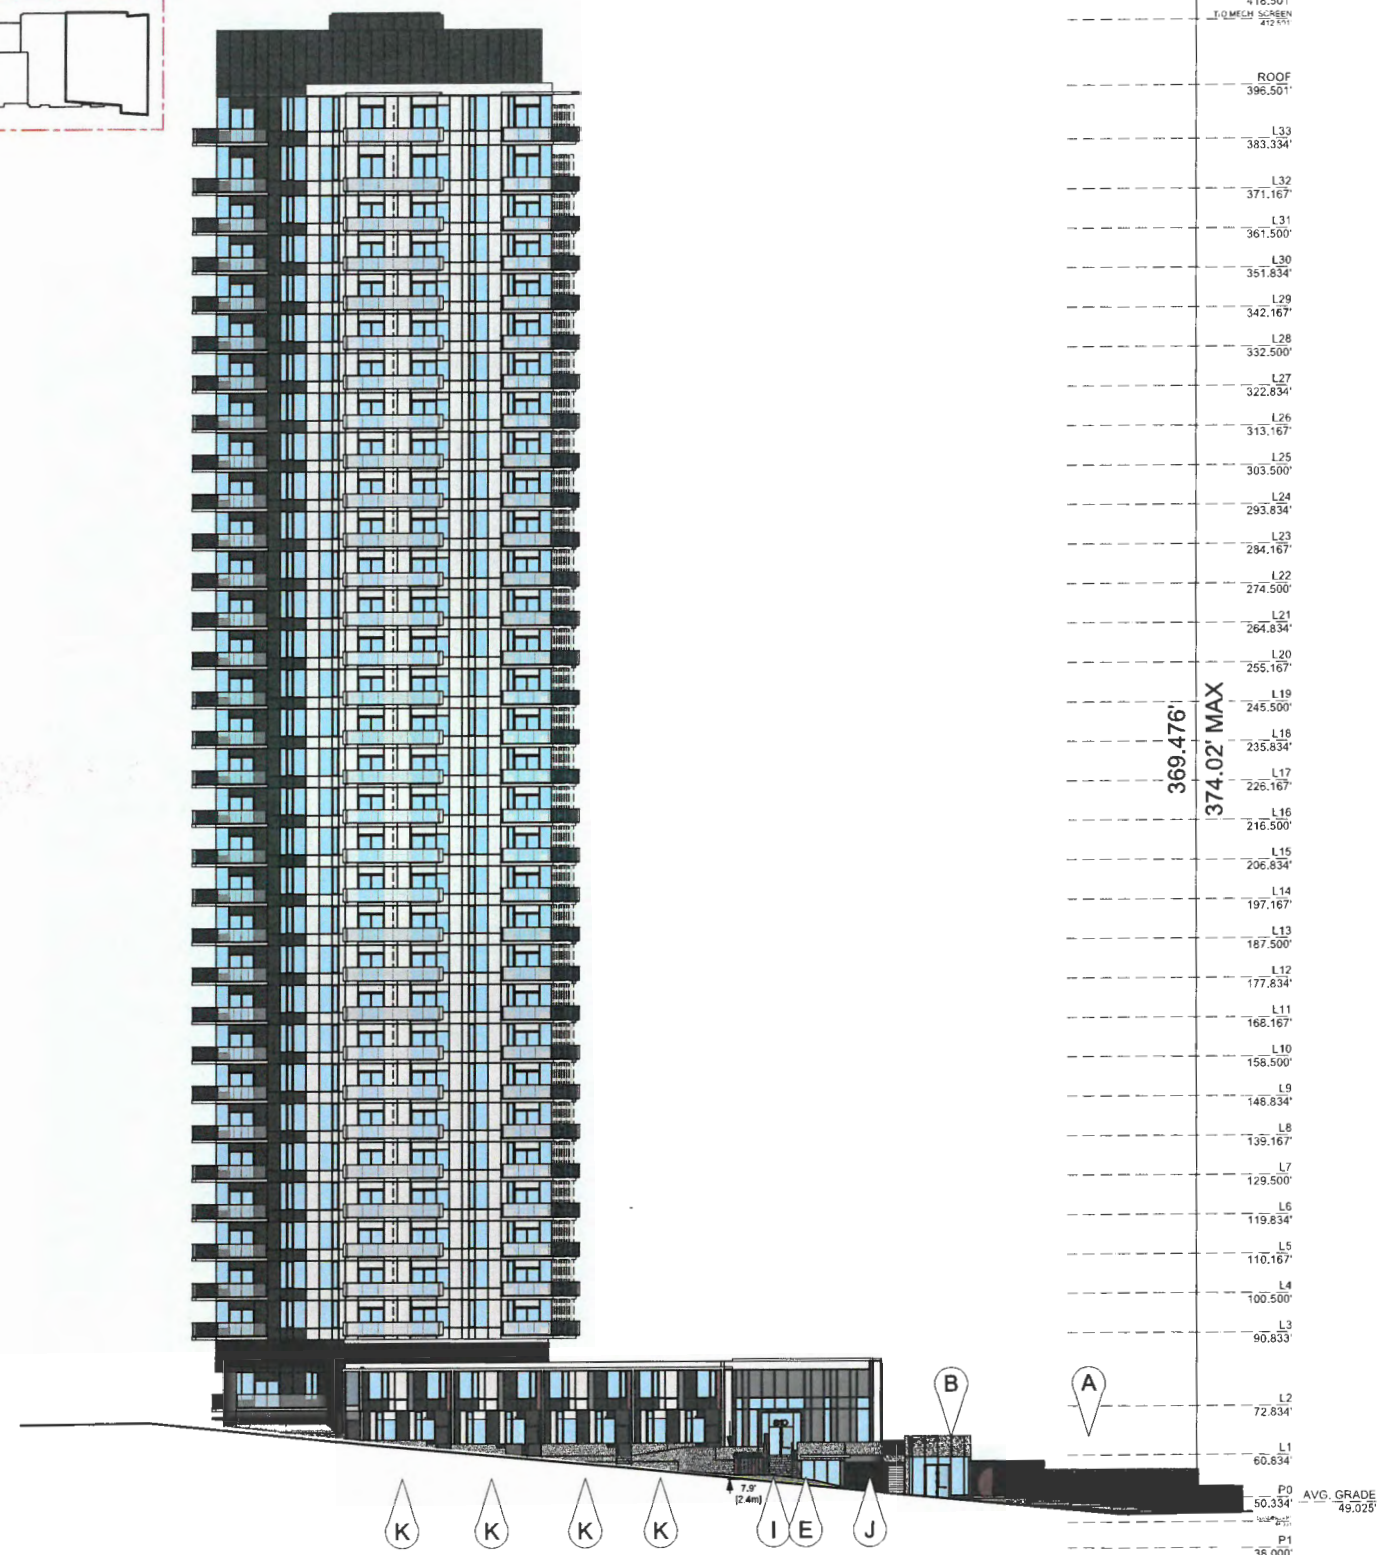

NOTES

- A** FUTURE PARK
B PUBLIC ELEVATOR
C PRIVATE OUTDOOR AMENITY
D LOADING
E BIKE LOBBY
F PARKING ENTRY
G PUBLIC INDOOR AMENITY
H PRIVATE AMENITY
I RESIDENTIAL LOBBY
J PUBLIC AMENITY LOBBY
K STREET LEVEL TOWNHOMES
*** ALL PLANTERS TO BE LESS THAN 2.5M TALL**

SEE DRAWING A5.01 FOR MATERIAL CALLOUTS



SEE A5.01 FOR MATERIAL INFORMATION

CLIENT			
Brookfield Properties			
COPYRIGHT			
Any reproduction or distribution for any purpose other than authorized by IBG Group is forbidden. Within dimensions shall have precedence over scaled dimensions. Contractors shall verify and be responsible for all dimensions and conditions on the job and IBG Group shall be informed of any variations from the dimensions and conditions shown on the drawing. Shop drawings shall be submitted to IBG Group for approval before proceeding with fabrication.			
COPYRIGHT © 2022 IBG GROUP			
NO.		DATE	
ISSUES		DESCRIPTION	
NO.		DATE	
REVISIONS		APPR.	
SEAL		DESCRIPTION	
NOT TO BE USED FOR CONSTRUCTION			
SUB-CONSULTANT			
PROJECT CONSULTANT			
		IBI GROUP ARCHITECTS (CANADA) INC. 700 - 1285 West Pender Street Vancouver BC V6E 4B1 Canada tel 604 683 8797 fax 604 683 0465 ibigroup.com	
PROJECT TITLE			
810 AGNES ST			
PROJECT NO: 126810			
DRAWN BY:			
CHKD BY:			
SCALE:			
DATE: 2022-03-27			
SHEET TITLE			
ELEVATIONS 2			
SHEET NUMBER		REV	
A2.02			

CLIENT

Brookfield Properties

COPYRIGHT
Any reproduction or distribution for any purpose other than authorized by IBI Group is prohibited. Written dimensions shall have precedence over graphic dimensions. Contractors shall verify and be responsible for all dimensions and conditions on the job and the Group shall be informed of any variations from the dimensions and conditions shown on the drawing. Shop drawings shall be submitted to IBI Group for approval before proceeding with construction.

COPYRIGHT © 2022 IBI GROUP

NO.	DATE	DESCRIPTION
-----	------	-------------

NO.	DATE	APPR
-----	------	------

SEAL	DESCRIPTION
------	-------------

NOT TO BE USED
FOR CONSTRUCTION

SUB-CONSULTANT

PROJECT CONSULTANT

IBI IBI GROUP
ARCHITECTS (CANADA) INC.
700 - 1285 West Pender Street
Vancouver BC V6E 4B1 Canada
tel 604 683 8797 fax 604 683 0492
ibigroup.com

PROJECT TITLE

810 AGNES ST

PROJECT NO: 139310

DRAWN BY:

CHK'D BY:

SCALE:

DATE: 2022-03-27


SHEET TITLE

P1 FLOOR PLAN

SHEET NUMBER

REV

A1.04





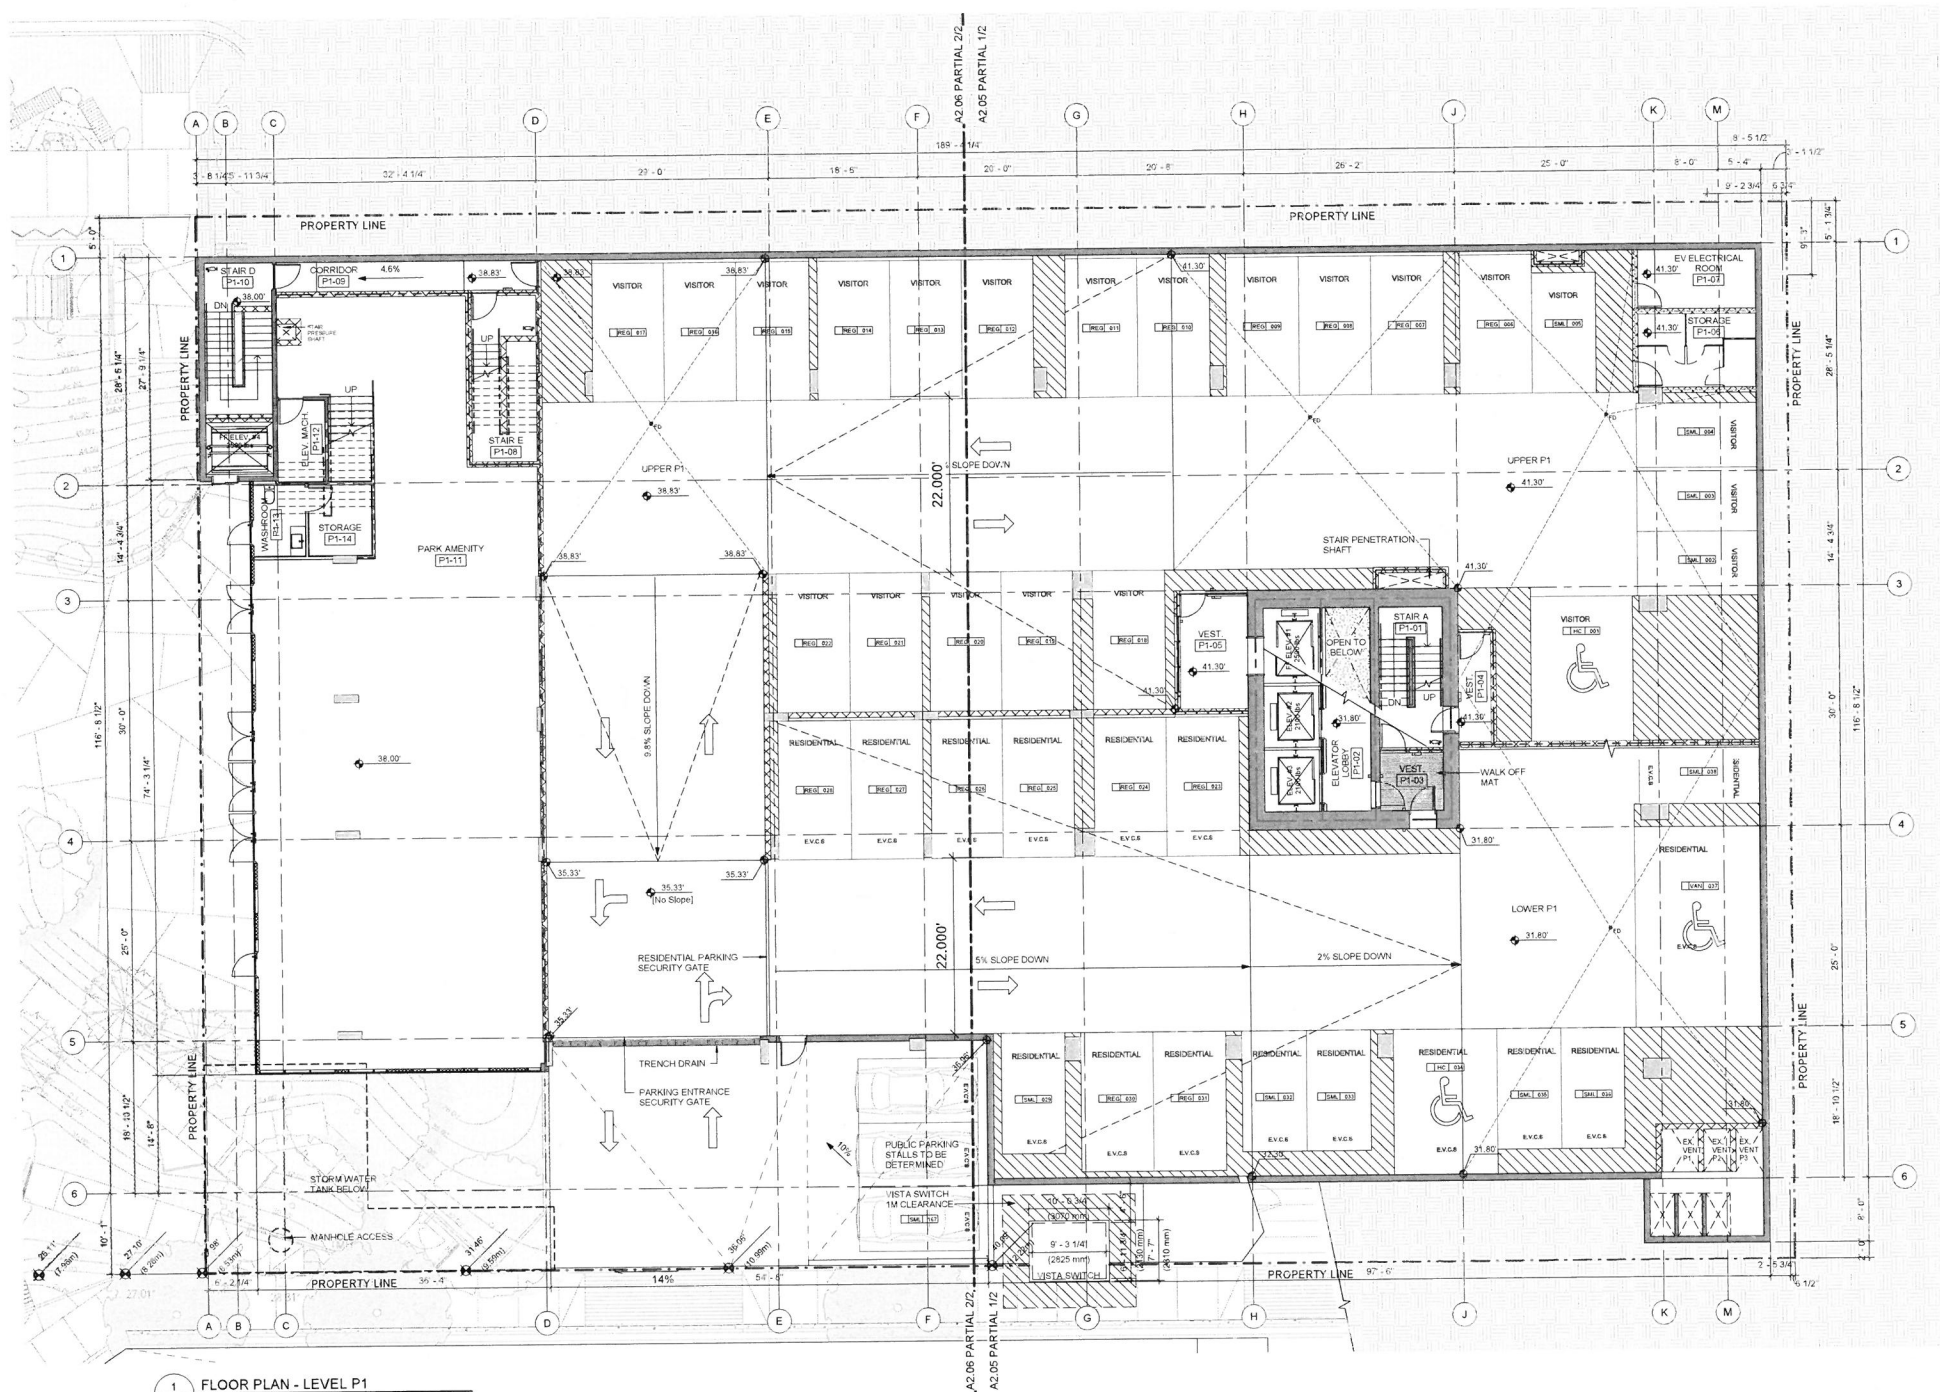


1 FLOOR PLAN - LEVEL P1

Scale: 1/8" = 1'-0"

BIKE PARKING LEGEND

HOSE BIB CONNECTION AT ALL COMMON AREA PATIOS
COMMON PLANTING AREAS TO INCLUDES AUTOMATIC IRRIGATION

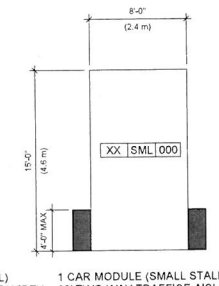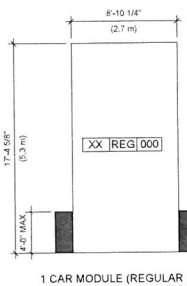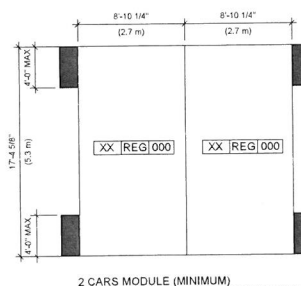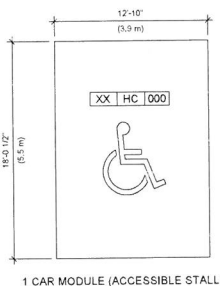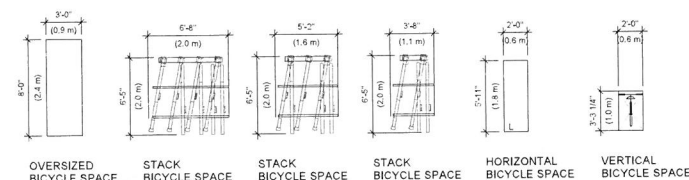


PARKING LEGEND

2 CARS MODULE (MINIMUM)
21'-8" TWO-WAY TRAFFIC AISLE WIDTH

1 CAR MODULE (REGULAR STALL)
21'-8" TWO-WAY TRAFFIC AISLE WIDTH






1 CAR MODULE (SMALL STALL)
22' TWO-WAY TRAFFIC AISLE WIDTH

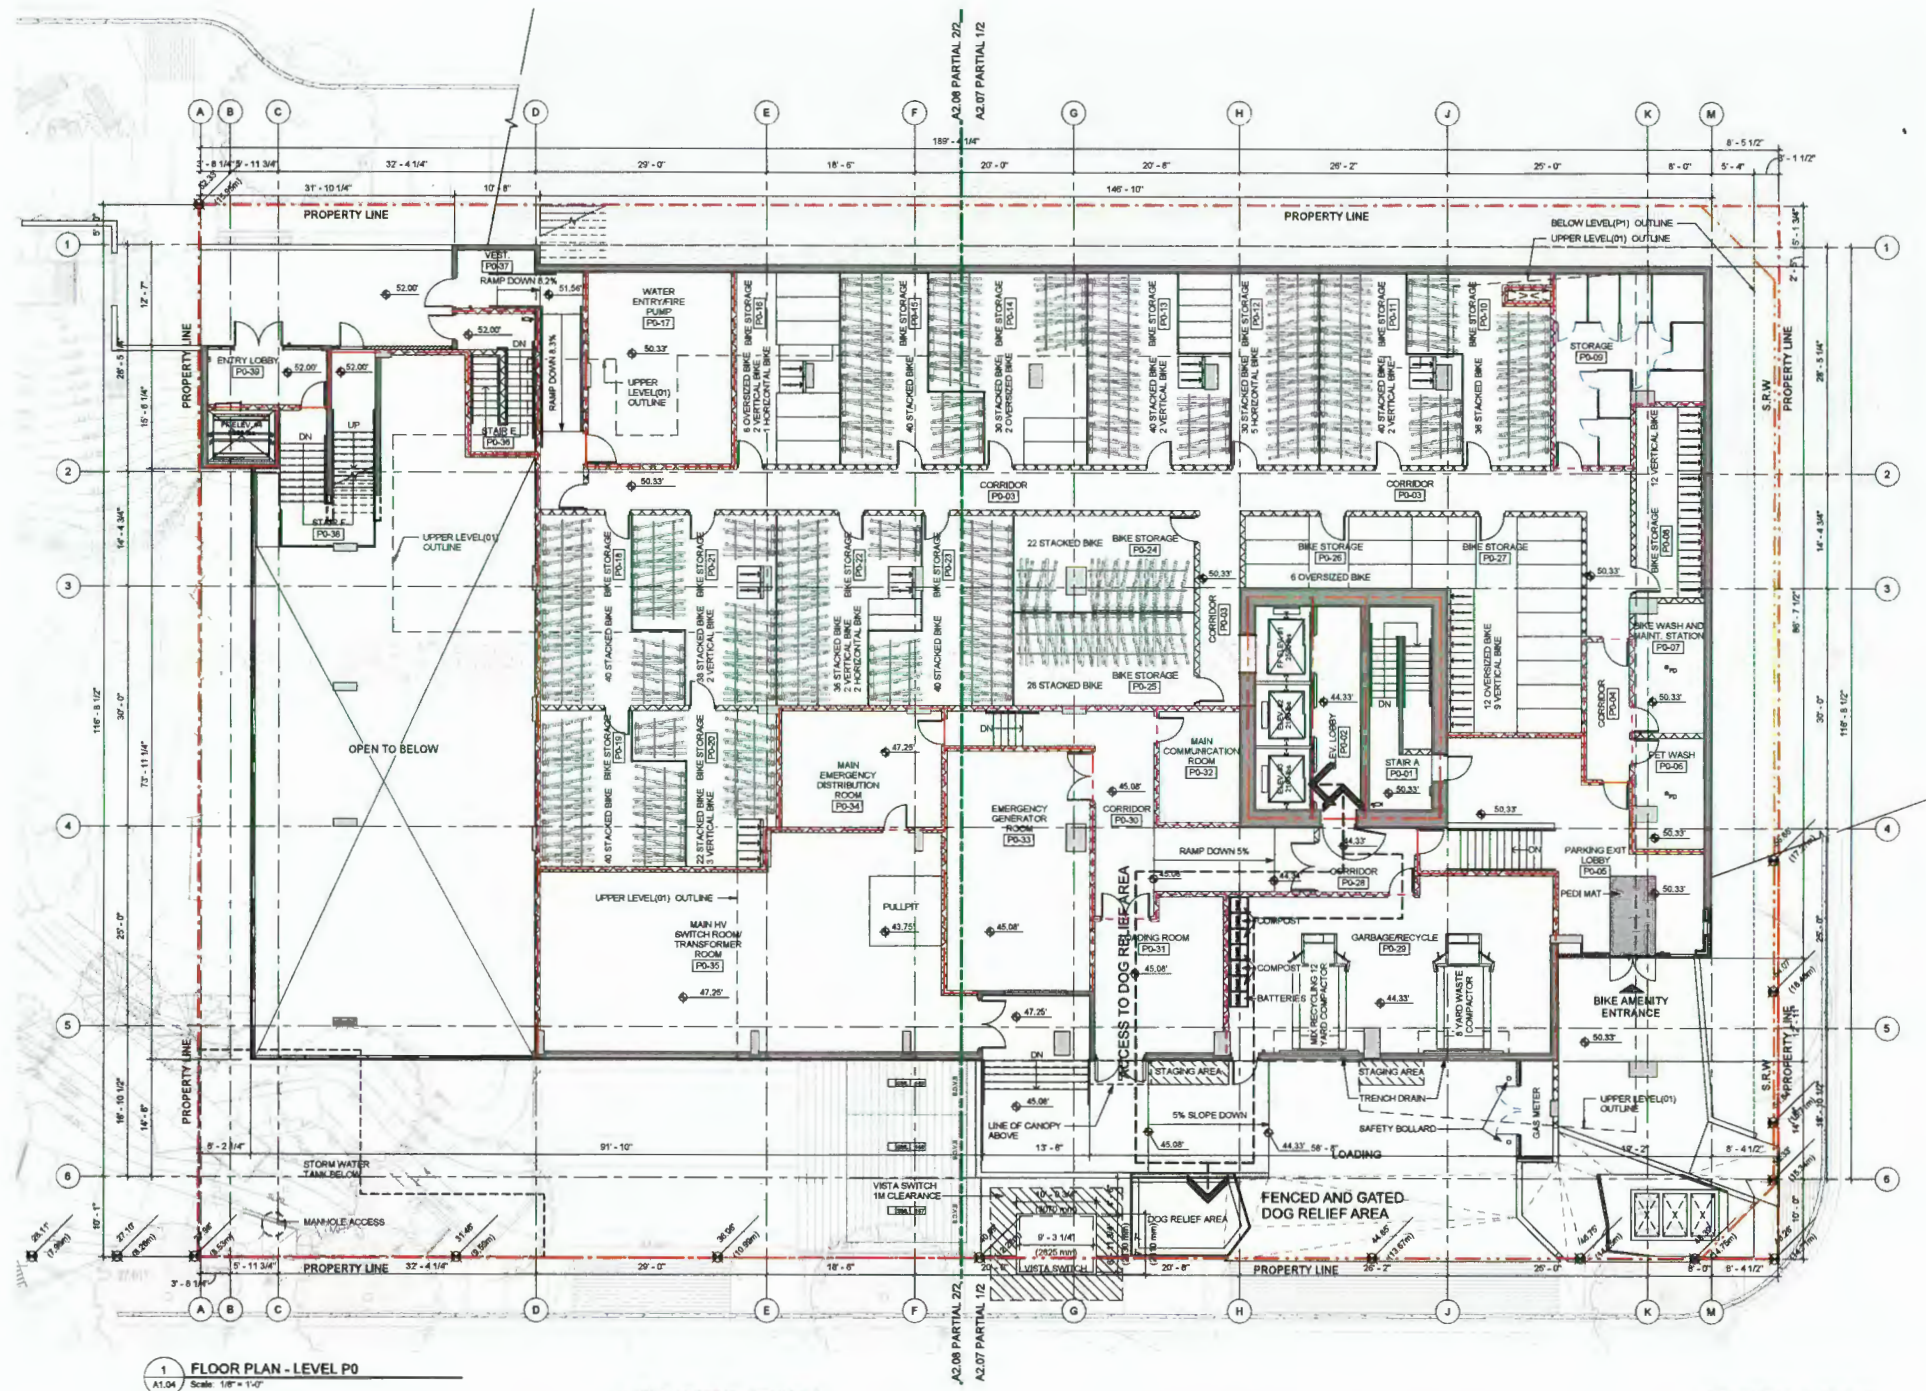

1 FLOOR PLAN - LEVEL P0
Scale: 1/8" = 1'-0"

BIKE PARKING LEGEND

HOSE BIB CONNECTION AT ALL COMMON AREA PATIOS
COMMON PLANTING AREAS TO INCLUDES AUTOMATIC IRRIGATION

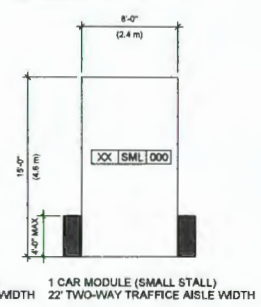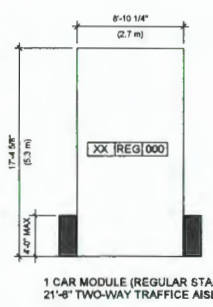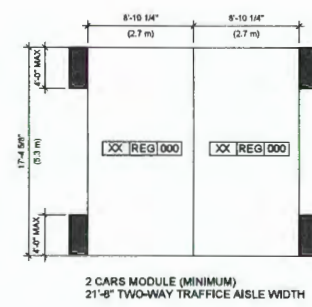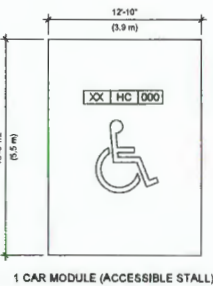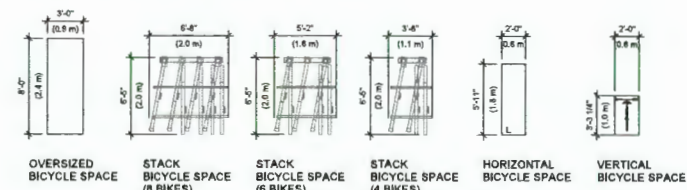

PARKING LEGEND

CLIENT

Brookfield Properties

COPYRIGHT

Any reproduction or distribution for any purpose other than authorized by IB Group is forbidden. Within the scope of the project, the client shall be responsible for all dimensions and conditions on the job and IB Group shall be informed of any variations from the dimensions and conditions shown on the drawing. Shop drawings shall be submitted to IB Group for approval before proceeding with fabrication.

COPYRIGHT © 2022 IB GROUP

NO. DATE

ISSUES DESCRIPTION

NO. DATE APPR

REVISIONS

SEAL DESCRIPTION

NOT TO BE USED FOR CONSTRUCTION

SUB-CONSULTANT

PROJECT CONSULTANT

IB GROUP ARCHITECTS (CANADA) INC.

700 - 1285 West Pender Street
Vancouver BC V6E 4B1 Canada
tel 604 683 8787 fax 604 683 0462
ibgroup.com

PROJECT TITLE

810 AGNES ST

PROJECT NO: 138510

DRAWN BY:

CHKD BY:

SCALE:

DATE: 2022-03-27


SHEET TITLE

P0 FLOOR PLAN


SHEET NUMBER

REV

A1.05

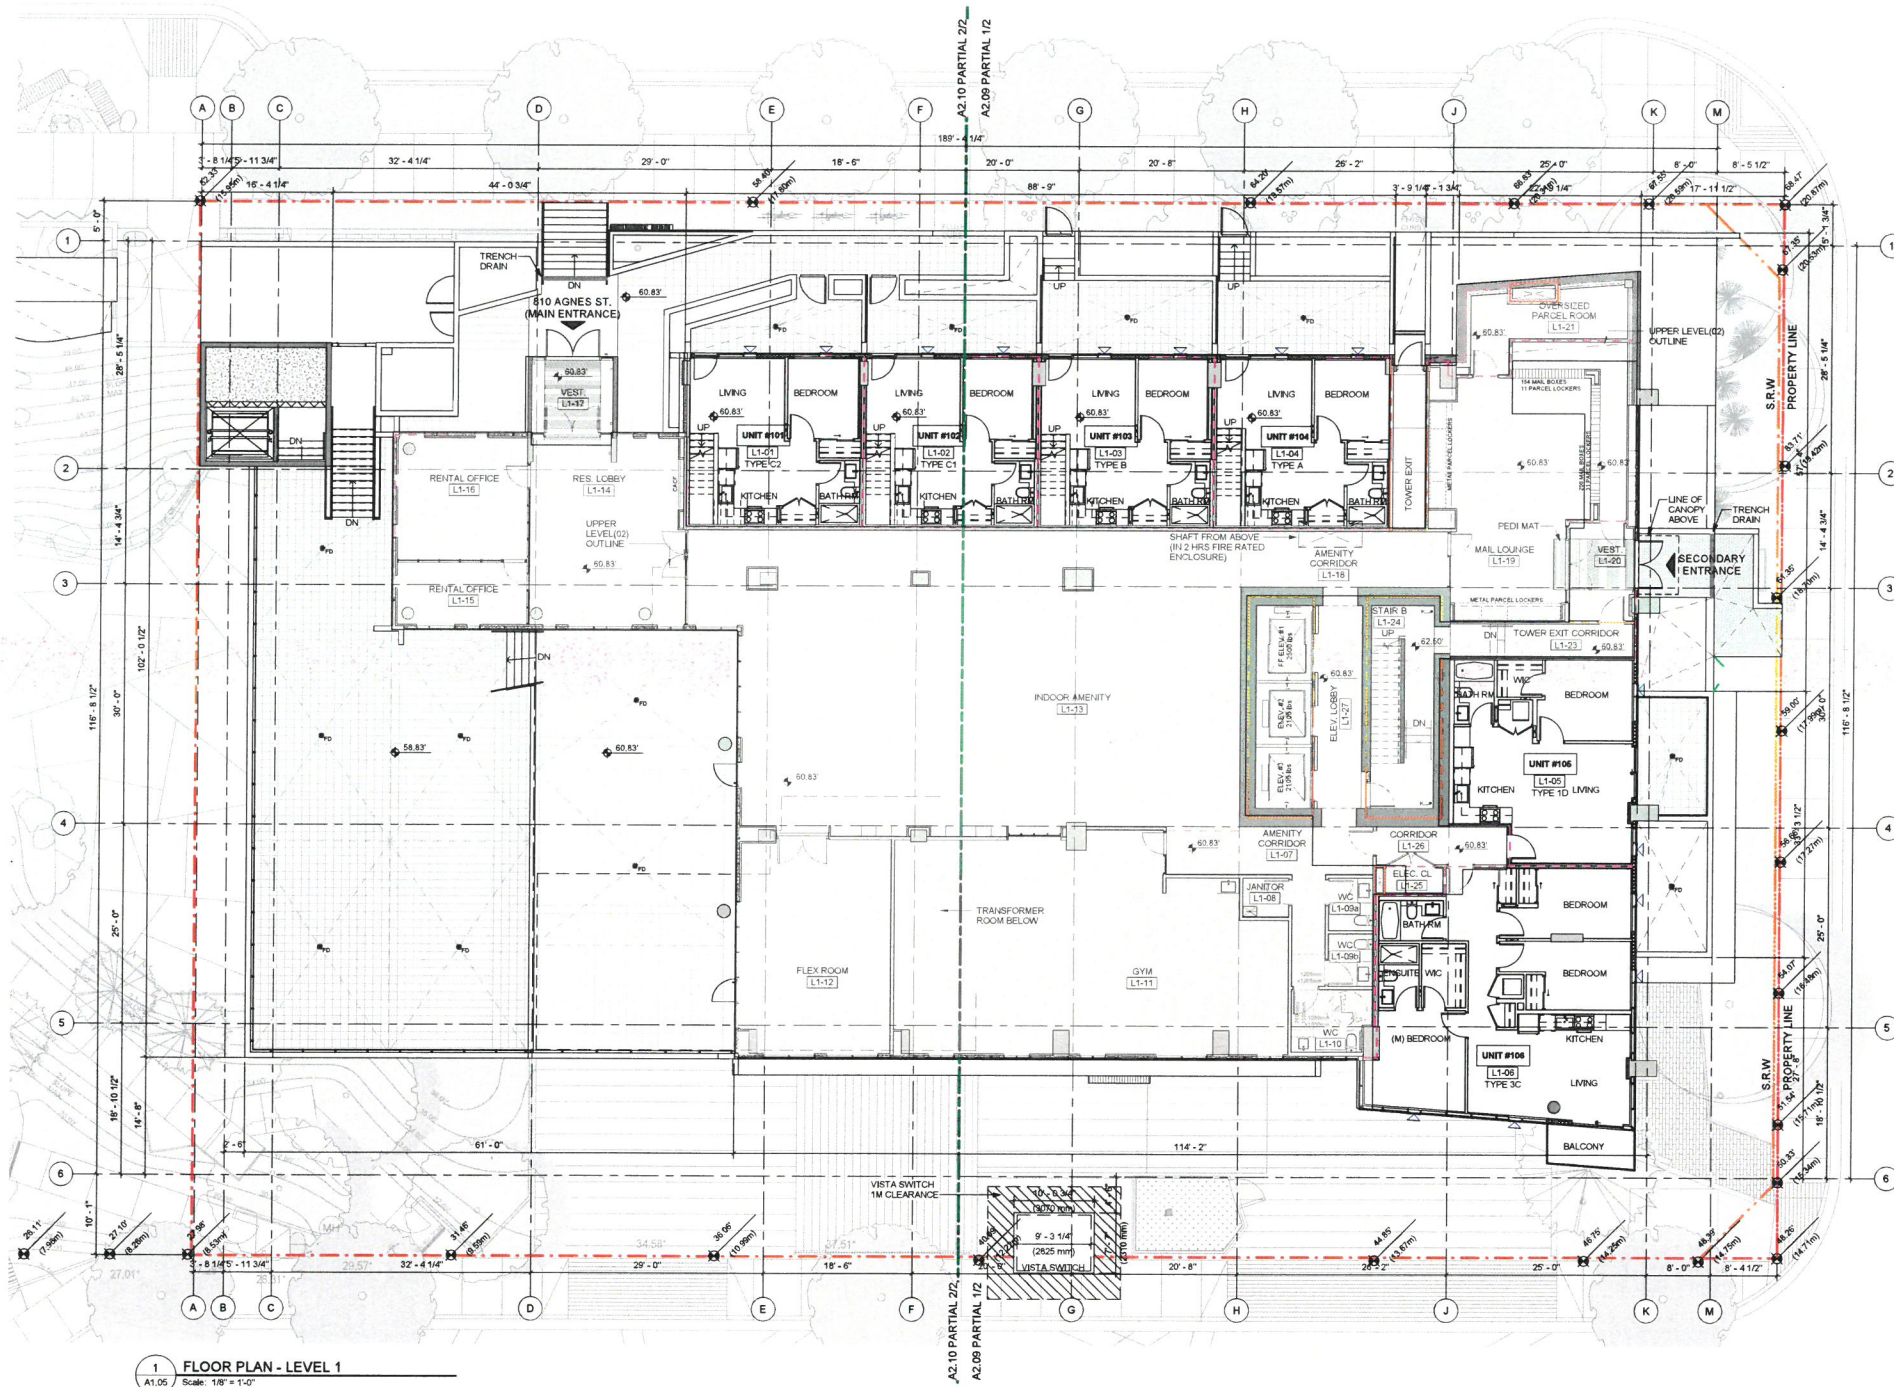

HOSE BIB CONNECTION AT ALL COMMON AREA PATIOS
COMMON PLANTING AREAS TO INCLUDE AUTOMATIC IRRIGATION

 

CLIENT

Brookfield Properties

COPYRIGHT

Any reproduction or distribution for any purpose other than authorized by IBI Group is forbidden. Written permission shall have precedence over all other dimensions. Contractors shall verify and be responsible for all dimensions and conditions on the job and IBI Group shall be informed of any variations from the dimensions and conditions shown on the drawing. Shop drawings shall be submitted to IBI Group for approval before proceeding with fabrication.

COPYRIGHT © 2022 IBI GROUP

NO.	DATE	DESCRIPTION

NO.	DATE	APPR

SEAL	DESCRIPTION

NOT TO BE USED FOR CONSTRUCTION

SUB-CONSULTANT

PROJECT CONSULTANT

IBI GROUP

ARCHITECTS (CANADA) INC.

700 - 1285 West Pender Street

Vancouver BC V6E 4B1 Canada

tel 604 683 8797 fax 604 683 0462

ibigroup.com

PROJECT TITLE

810 AGNES ST

PROJECT NO: 139310

DRAWN BY:

CHK'D BY:

SCALE:

DATE: 2022-03-27

SHEET TITLE

L1 FLOOR PLAN

SHEET NUMBER

A1.06

REV