

Appendix A

Applicant Submission Package (Design Rationale and Architectural / Landscape Drawings)

8TH & CUMBERLAND - TOWNHOUSE DEVELOPMENT

102 - 128 EAST 8TH AVENUE & 721 CUMBERLAND ST., NEW WESTMINSTER, BRITISH COLUMBIA

NWDP SUBMISSION - NOVEMBER 25, 2022



PROJECT CONTACT LIST

CLIENT PUREWEST PROPERTY 200 - 12395 HORSESHOE WAY RICHMOND, BC V7A 4X6	SU HUANG su@purewestproperty.ca T: 604-274-0888 C: 778-771-5973
ARCHITECT CICCOZZI ARCHITECTURE INC. 200 - 2339 COLUMBIA ST. VANCOUVER, BC V5Y 3Y3	ROB CICCOZZI rob@ciccozziarchitecture.com AMIN NIKFARIJAM amin@ciccozziarchitecture.com T: 604-687-4741
ENVELOPE & ENERGY CONSULTANT AUM BUILDING SCIENCE 217-12899 80 AVENUE SURREY, BC V3W 0E6	HARI KOPPAL hari@aumbuildingscience.com T: 604-593-5502 C: 604-593-5503
CIVIL ENGINEER CORE GROUP CIVIL CONSULTANTS #320 - 8988 FRASERTON COURT BURNABY, BC V5J 5H8	CORMAC NOLAN CNolan@coregroupconsultants.com SCOTT ROBBINS SRobbins@coregroupconsultants.com T: 604-299-0605 F: 604-299-0629
TRAFFIC CONSULTANT BUNT & ASSOCIATES 1550-1050 WEST PENDER ST VANCOUVER, BC V6E 3S7	JORDAN ECCLES jeccles@bunteng.com T: 604-685-6427
LANDSCAPE PMG LANDSCAPE C100 4185 STILL CREEK DR. BURNABY BC V5C6G9	MARY CHAN YIP mary@pmglandscape.com T: 604-294-0011
ARBORIST MIKE FADUM AND ASSOCIATES LTD. #105, 8277-129 STREET SURREY, BC	MIKE FADUM mfadum@fadum.ca T: 778-593-0300

A0.01	TABLE OF CONTENTS
A0.02	PROJECT STATISTICS
A0.03	CONTEXT PHOTOS
A0.04	DESIGN RATIONALE
A0.05	MATERIALS
A0.06	3D VISUALS
A0.07	3D VISUALS
A0.08	SHADOW STUDY
A1.01	SITE PLAN
A1.02	PARKING PLAN P2
A1.03	PARKING PLAN P1
A1.04	SITE SECTIONS
A1.05	SITE SECTIONS
A1.06	STREETSCAPE ELEVATIONS
A1.07	STREETSCAPE ELEVATIONS
A1.08	STREETSCAPE ELEVATIONS
A2.01.1	BUILDING 1 - PLANS
A2.01.2	BUILDING 1 - ELEVATIONS
A2.02.1	BUILDING 2 - PLANS
A2.02.2	BUILDING 2 - ELEVATIONS
A2.03.1	BUILDING 3 - PLANS
A2.03.2	BUILDING 3 - ELEVATIONS
A2.04.1	BUILDING 4 - PLANS
A2.04.2	BUILDING 4 - ELEVATIONS
A2.05.1	BUILDING 5 - PLANS
A2.05.2	BUILDING 5 - ELEVATIONS
A2.06.1	BUILDING 6 - PLANS
A2.06.2	BUILDING 6 - ELEVATIONS
A2.07.1	BUILDING 7 - PLANS
A2.07.2	BUILDING 7 - ELEVATIONS
A2.08.1	BUILDING 8 - PLANS
A2.08.2	BUILDING 8 - ELEVATIONS
A3.01	UNIT PLANS - TYPE A
A3.02	UNIT PLANS - TYPE B
A3.03	UNIT PLANS - TYPE C
A3.04	UNIT PLANS - TYPE D
A3.05	UNIT PLANS - TYPE E
A3.06	UNIT PLANS - TYPE F
L1	LANDSCAPE PLAN
L2	SHRUB PLANTING PLAN
L3	GRADING PLAN
L4	GRADING PLAN
L5	SOIL VOLUME PLAN
L6	LANDSCAPE DETAILS

ZONING				
PROPOSED ZONING	RT 1			
SITE AREA (GROSS)		69,003.3 sq ft.	6,410.6 m2	1.58 AC
DEDICATIONS		599.8 sq.ft.	55.7 m2	
SITE AREA (NET)		68,403.5 sq ft.	6,354.9 m2	1.57 AC
DENSIT	ALLOWED			
BASEMENT	0.15 FSR	10,260.5 sq.ft.	11,861 sqft.	0.17 FSR
UPPER LEVEL	0.85 FSR	58,143.0 sq.ft.	56,469 sqft.	0.83 FSR
TOTAL	1.00 FSR	68,403.5 sq.ft.	68,330 sqft.	1.00 FSR
UNITS / ACRE				
PROPOSED	35.02 Units / Acre			
SITE COVERAGE				
PROPOSED	37%	25,560 sqft.	2,374.6 m2	
ALLOWED	45%	30,782 sqft.	2,859.6 m2	
SETBACKS	REQUIRED			
NORTH (FRONT - 8th St)		4.27 m	4.27 m	
SOUTH (BACK - Lane)		7.62 m	7.62 m	
EAST (FLANK - York)		1.83 m	1.83 m	
WEST (FLANK - Cumberland)		1.83 m	1.83 m	

BUILDING AREAS				
	LOWER LEVEL	MAIN LEVEL	UPPER LEVEL	TOTAL
BUILDING 1	3,673.7 sq.ft.	3,828.7 sq.ft.	2,328.0 sq.ft.	9,830.4 sq.ft.
BUILDING 2	3,646.0 sq.ft.	3,764.5 sq.ft.	2,362.9 sq.ft.	9,773.3 sq.ft.
BUILDING 3	3,646.0 sq.ft.	3,764.5 sq.ft.	2,375.1 sq.ft.	9,785.6 sq.ft.
BUILDING 4	1,823.0 sq.ft.	2,382.3 sq.ft.	1,708.2 sq.ft.	5,913.5 sq.ft.
BUILDING 5	** 2,384.1 sq.ft.	2,479.4 sq.ft.	1,600.1 sq.ft.	6,463.5 sq.ft.
BUILDING 6	** 3,790.6 sq.ft.	3,898.8 sq.ft.	2,508.3 sq.ft.	10,197.6 sq.ft.
BUILDING 7	** 3,317.9 sq.ft.	3,412.6 sq.ft.	2,195.5 sq.ft.	8,926.0 sq.ft.
BUILDING 8	** 2,367.9 sq.ft.	2,981.0 sq.ft.	2,091.1 sq.ft.	7,440.0 sq.ft.
	(** BASEMENT)	11,860.5 sq.ft.		11,860.5 sq.ft.
	UPPER	12,788.5 sq.ft.	17,169.2 sq.ft.	56,469.4 sq.ft.

PARKING				
	REQUIRED	PROPOSED		
RESIDENT STALLS (1.0 STALL PER UNIT)	55 STALLS	86 STALLS	DIFFERENCE	31 Stalls
ACCESSIBLE (3 PER 40-69 REQD. PARKING)	3 STALLS	3 STALLS	DIFFERENCE	0 Stalls
VAN ACCESSIBLE (1 PER 3 ACC.)	1 STALL(S)	1 STALL(S)	DIFFERENCE	0 Stalls
VISITOR STALLS (0.1 / UNIT)	6 STALLS	6 STALLS	DIFFERENCE	0 Stalls
BICYCLE PARKING - TYPE A	69 STALLS	69 STALLS (14 LOCKERS + 44 HOR.+ 11 VER.)		
BICYCLE PARKING - TYPE B	6 STALLS	6 STALLS		
UNIT ANALYSIS				
TYPE	NET AREA	NO. OF UNITS	PERCENTAGES	TOTAL AREA
UNIT A (3 BR)	1,212.1 sq ft.	27	49.1%	32,727.9 sq ft.
UNIT B (3 BR + FLEX)	1,290.5 sq ft.	1	1.8%	1,290.5 sq ft.
UNIT C (2 BR)	1,014.8 sq ft.	1	1.8%	1,014.8 sq ft.
UNIT D (3 BR + FLEX)	1,271.6 sq ft.	24	43.6%	30,517.3 sq ft.
UNIT E (4 BR)	1,364.6 sq ft.	1	1.8%	1,364.6 sq ft.
UNIT F (2 BR)	1,067.3 sq ft.	1	1.8%	1,067.3 sq ft.
TOTAL		55 UNITS	100.0%	67,982 sq ft.

BUILDING HEIGHT INFORMATION			
	AVERAGE EXISTING GRADE	HIGHEST POINT ELEV.	MAXIMUM HEIGHT (AVG. GRADE)
BUILDING 1	89.31 M	99.07 M	9.76 M
BUILDING 2	93.07 M	102.99 M	9.92 M
BUILDING 3	97.00 M	107.16 M	10.16 M
BUILDING 4	98.84 M	109.11 M	10.27 M
BUILDING 5	86.71 M	94.87 M	8.16 M
BUILDING 6	90.11 M	99.88 M	9.77 M
BUILDING 7	94.40 M	103.54 M	9.14 M
BUILDING 8	96.96 M	106.65 M	9.69 M



1




2



3



4

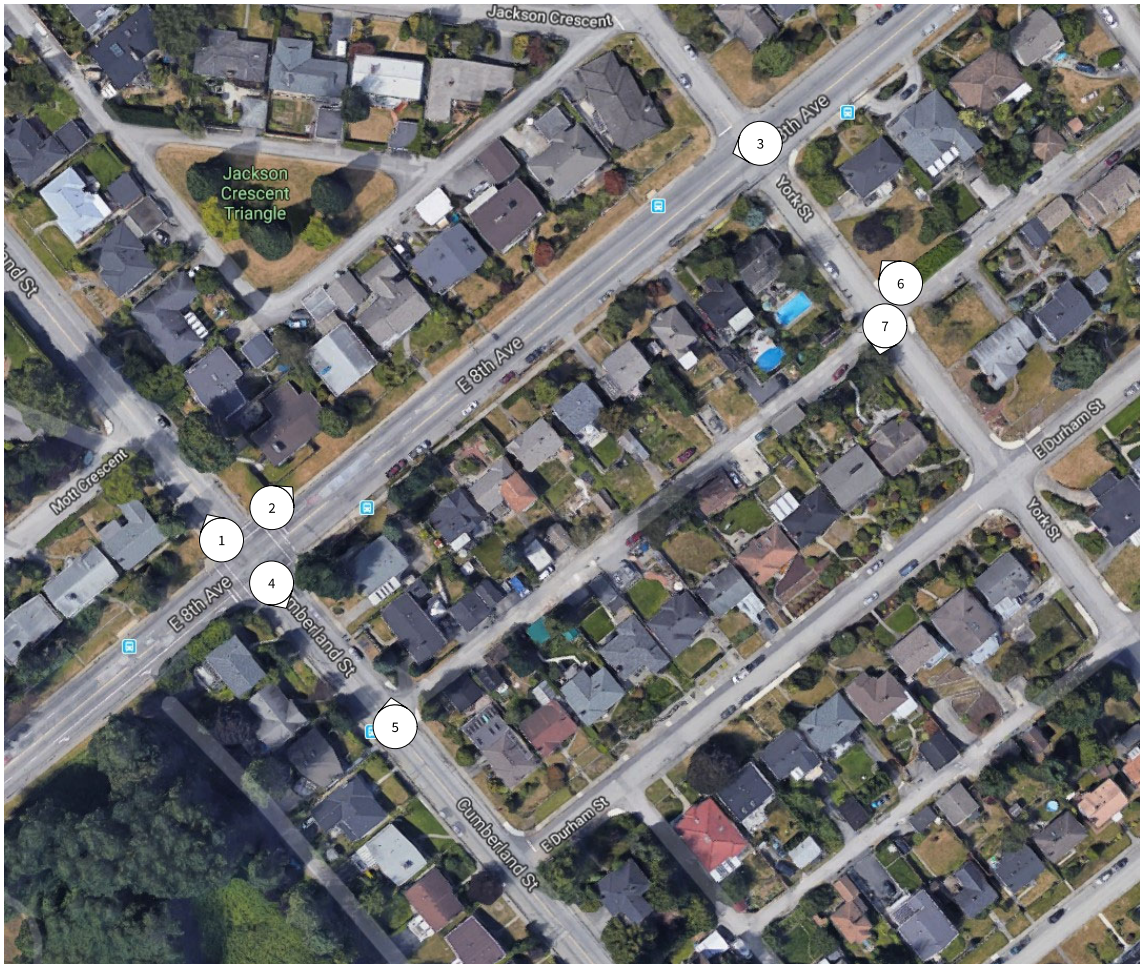

6



5



7

Site Description and Context:

The proposed development, New Westminster Townhouses, is comprised of an assembly of 10 separate existing properties located in the McBride-Sapperton neighbourhood. The Townhouse Project site is situated on the south side of East Eighth Avenue between Cumberland Street and York Street, and is located one block away from the Justice Institute of BC. The lots have an approximate combined area of 6,411 sq. m. (69,003 sq. ft.).

The site has a fairly significant slope with a difference of approximately 17 m. (55 ft.) from the high end at the north-east corner down toward Cumberland Street and the rear lane at the south-west corner. Similar to neighbouring residential lots, the subject properties currently contain single detached dwellings. The lots to the north across East Eighth Avenue are also designated (RGO) Residential Ground Oriented Infill Housing, while those to the east, south, and west are designated (RD) Residential Detached and Semi-Detached Housing. There is a transit bus stop located in front of the subject site along East Eighth Avenue.

The allowable density for the project area is 1.00 FSR (0.15FSR Basement + 0.85 FSR above grade). The total density calculated/proposed is 1.00 FSR (0.15FSR Basement + 0.85 FSR above grade).

The proposed project is to facilitate a 55-unit, ground-oriented infill townhouse development consisting of units that range from two to two-and-a-half / three storeys in height within eight buildings. The proposed units range from 94.2 sq. m. (1014 sq. ft.) to 126.8 sq. m. (1,365 sq. ft.), and the overall development would have a Floor Space Ratio (FSR) of 1.00.

A total of 86 (82 regular + 3 H/C + 1 Van) off-street parking spaces plus 6 off-street Visitor stalls are proposed. All of the resident spaces would be located in an underground parkade divided into two levels, with access off of the rear lane. Electric vehicle charging infrastructure, in accordance with zoning requirements, will be provided at the resident parking. Four of the total off-street parking stalls are currently designated as accessible, meeting the minimum required number of accessible parking spaces. An elevator will allow access from the parkade levels to the Mews level (outdoor) as well as the East 8th sidewalk level.

Key Design Features and Architectural Theme:

All the buildings of the development are oriented in an east-west direction to align with the long property line along East 8th Avenue. Each of the units have south facing facades with south-facing outdoor patios as well as south-facing, above-grade decks for a majority of the units--South-facing decks are provided on the upper levels of at least 53 of the 55 units.

The slope of the site from east to west step the units and buildings and, thus, provide massing breaks to the building faces. The slope of the site from north to south provides second story views for the units along East 8th avenue as they look over/between the units along the lane.

The architectural theme of the Project is designed to integrate with the surrounding residential neighborhood fabric--colours and materials have been chosen and employed in such a way as to provide architectural diversity: visually breaking down the project from one larger, overall project yet, at the same time, presenting a cohesive building/development. To accomplish this, the main buildings employ a number of architectural techniques to visually separate the overall project into 4 smaller, visual and experiential masses--along East 8th Avenue, each of the four buildings present to the public face a different architectural presence or style through focused design reworkings of architectural elements such as the main entrances; inclusion/exclusion of planter boxes and bays; roof styles and slopes; and the definitions provided by differing materials and colours for each style of home. This design variation is then continued through to the four buildings fronting the lane to the back, with their facades fronting the Mews walk (the outdoor walkway between the two sets of buildings) accepting the architectural styles of their partner building fronting East 8th. Thus, does the site visually and experientially break down its massing and presence into the massing of the surrounding neighbourhood.

Livability

The residential units are designated as market housing. The unit types and sizes presented have been reviewed and set by marketing studies. No One Bedroom units are provided as this is not a type that is recommended for townhouses. Two Bedroom and Den/Office however, is a possibility which could allow for working more from home.

Private open space for the individual townhouse units is provided via a combination of patio spaces and lawn on either end of the units. The DPA guidelines require a minimum of 14.86 sq. m. (160 sq. ft.) of private open space with a minimum dimension of 1.83 m. (6 ft.) for each unit. Each of the unit's outdoor patios meet or exceed these outdoor livability size requirements.

Family-Friendly Housing Policy

As per the City's Family-Friendly Housing Policy, the development would be required to provide a minimum of 30% two and three-bedroom units, of which at least 10% of the overall number of units would need to contain three or more bedrooms. All of the proposed units have at least two bedrooms, and 53 out of the 55 proposed units (89%) have three or more bedrooms.

Landscape and pedestrian realm and movement

An extensive, well-defined public realm and Strata (private) pedestrian network and realm is incorporated into the overall project design. Landscape materials as well as building form is used to define the public and private paths, with seating areas, outdoor meeting space, and an outdoor amenity space alongside each unit's outdoor private space. Shared open space includes pockets of resting, seating, and meeting areas along the central courtyard. There is also a common outdoor amenity area proposed in the middle of the site consisting of a picnic table and benches, a barbeque, seating, and a dog run area.

Along East 8th Avenue, there are green buffers along with street trees at each unit entry. Visitor Bike parking is provided directly aside the central muse entrances at the west and the east. Pedestrian seating is provided along the muse. Buffered landscaping and trees are also provided along the west, east and south property edges.

All units in the residential project open directly onto individual patios with garden gates opening onto either the muse walkway at the centre of the project or direct access to the lane to the south.

Alongside the residential buildings against the public walking realm, pedestrians are provided with ample street trees and landscaped views.



1

6" LAP SIDING
JAMES HARDIE - PAINTED
BENJAMIN MOORE AF-225 FIRENZE

2

HARDIE PANEL
EASY TRIM REVEALS - PAINTED
BENJAMIN MOORE HC-170 STONINGTON GREY

3

HARDIE PANEL
EASY TRIM REVEALS - PAINTED
BENJAMIN MOORE OC-69 WHITE OPULENCE

4

ROOF SHINGLES
PABCO ROOFING PRODUCTS
OAKWOOD

5

TRIMS, FASCIAS & GUTTERS
PAINTED
BENJAMIN MOORE HC-166 KENDALL CHARCOAL

6

TOP ROOF FASCIAS
PAINTED
BENJAMIN MOORE 2121-70 CHANTILY LACE

7

VINYL WINDOWS & SLIDING DOORS
STANDARD BLACK
CLEAR GLAZING

8

ENTRANCE DOORS
PAINTED
BENJAMIN MOORE AF-225 FIRENZE

9

CONCRETE

SCHEME 1



1

BOARD & BATTEN
JAMES HARDIE - PAINTED
BENJAMIN MOORE 1629 BACHELOR BLUE

2

4" LAP SIDING
JAMES HARDIE - PAINTED
BENJAMIN MOORE 2120-50 SILVER SPRING

3

TRIMS & FASCIAS
PAINTED
BENJAMIN MOORE 2121-70 CHANTILY LACE

4

ROOF SHINGLES
PABCO ROOFING PRODUCTS
ANTIQUE BLACK

5

GUTTERS
PAINTED
BENJAMIN MOORE 2121-70 CHANTILY LACE

6

VINYL WINDOWS & SLIDING DOORS
STANDARD WHITE
CLEAR GLAZING

7

ENTRANCE DOORS
PAINTED
BENJAMIN MOORE 2121-70 CHANTILY LACE

8

CONCRETE

SCHEME 2



1

SHINGLES
JAMES HARDIE - PAINTED
BENJAMIN MOORE 1471 SHORELINE

2

BOARD & BATTEN
JAMES HARDIE - PAINTED
BENJAMIN MOORE 1471 SHORELINE

2A

LAP SIDING 6"
JAMES HARDIE - PAINTED
BENJAMIN MOORE 1471 SHORELINE

3

TRIMS & FASCIAS
PAINTED
BENJAMIN MOORE 2121-70 CHANTILY LACE

4

ROOF SHINGLES
PABCO ROOFING PRODUCTS
DRIFTWOOD

5

GUTTERS
PAINTED
BENJAMIN MOORE 2121-70 CHANTILY LACE

6

VINYL WINDOWS & SLIDING DOORS
STANDARD WHITE
CLEAR GLAZING

7

ENTRANCE DOORS
PAINTED
BENJAMIN MOORE 2121-70 CHANTILY LACE

8

CONCRETE

SCHEME 3



1

SHINGLES
JAMES HARDIE - PAINTED
BENJAMIN MOORE HC-113 LOUISBURG GREEN

1A

LAP SIDING 6"
JAMES HARDIE - PAINTED
BENJAMIN MOORE HC-113 LOUISBURG GREEN

2

BOARD & BATTEN
JAMES HARDIE - PAINTED
BENJAMIN MOORE HC-172 REVERE PEWTER

3

TRIMS & FASCIAS
PAINTED
BENJAMIN MOORE 2121-70 CHANTILY LACE

4

ROOF SHINGLES
PABCO ROOFING PRODUCTS
ANTIQUE BLACK

5

GUTTERS
PAINTED
BENJAMIN MOORE 2121-70 CHANTILY LACE

6

VINYL WINDOWS & SLIDING DOORS
STANDARD WHITE
CLEAR GLAZING

7

ENTRANCE DOORS
PAINTED
BENJAMIN MOORE 2121-70 CHANTILY LACE

8

CONCRETE

SCHEME 4



AERAIL VIEW LOOKING SOUTH FROM EAST EIGHTH AVENUE



VIEW FROM CUMBERLAND STREET TO THE MEWS




AERAIL VIEW LOOKING NORTH FROM YORK STREET




OUTDOOR AMENITY SPACE AND DOG RUN AREA

JUNE 21


10:00 AM

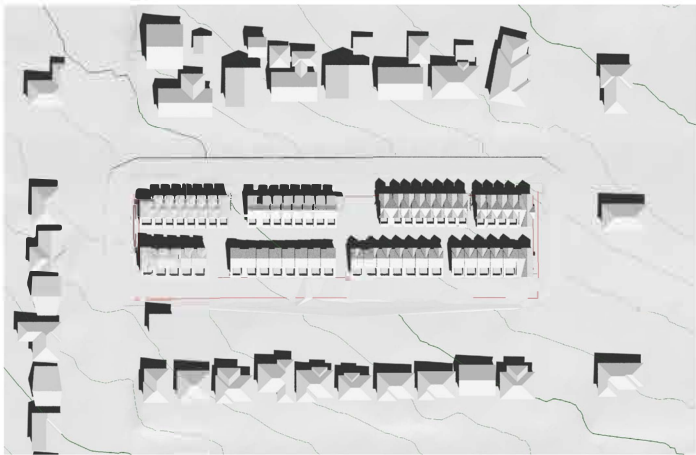




12:00 PM

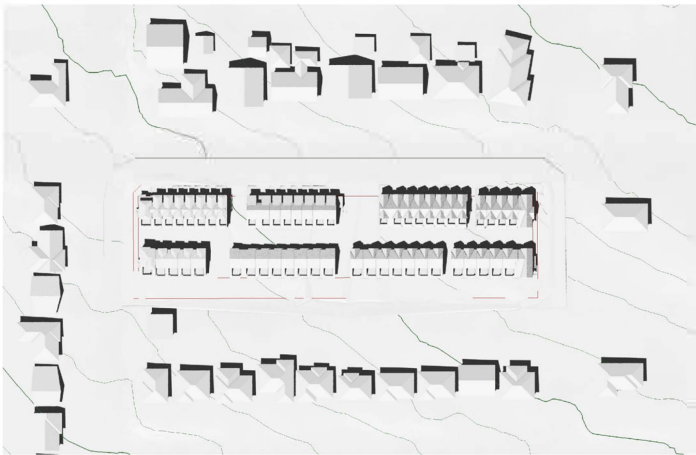




2:00 PM

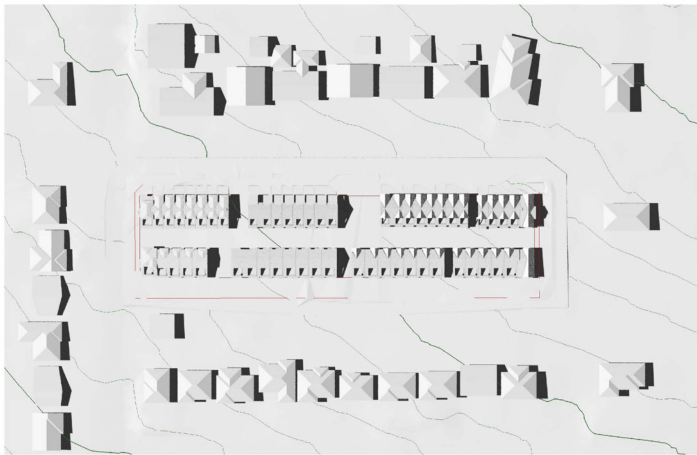


MARCH/SEPTEMBER 21

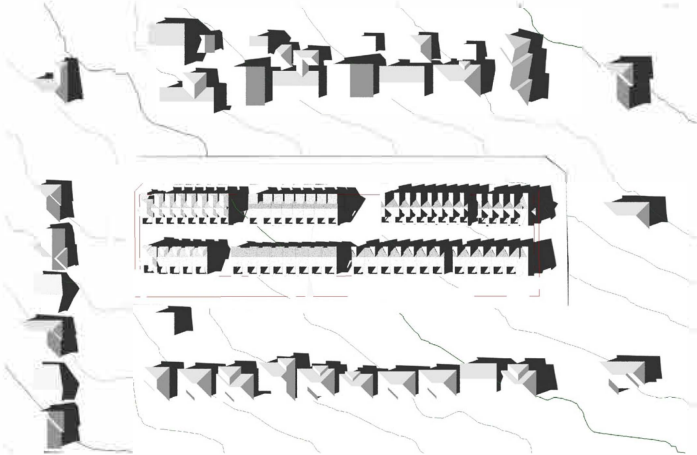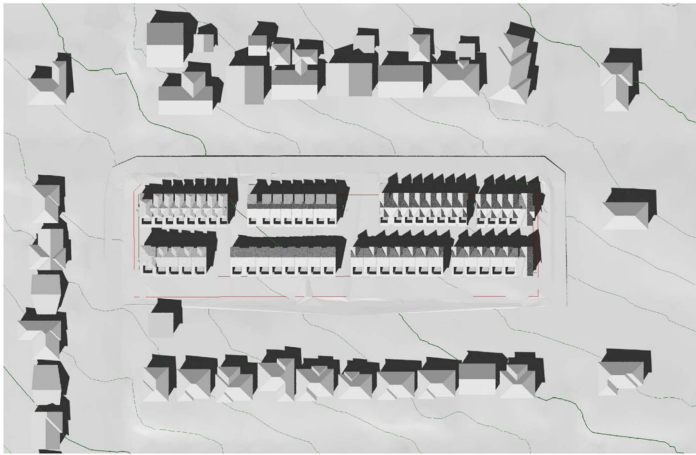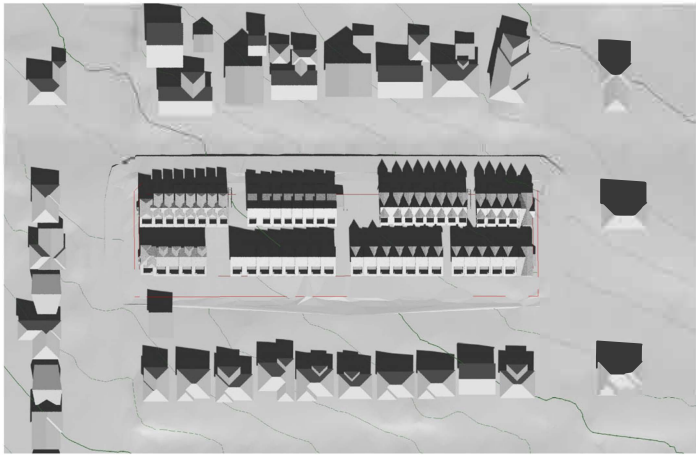


DECEMBER 21

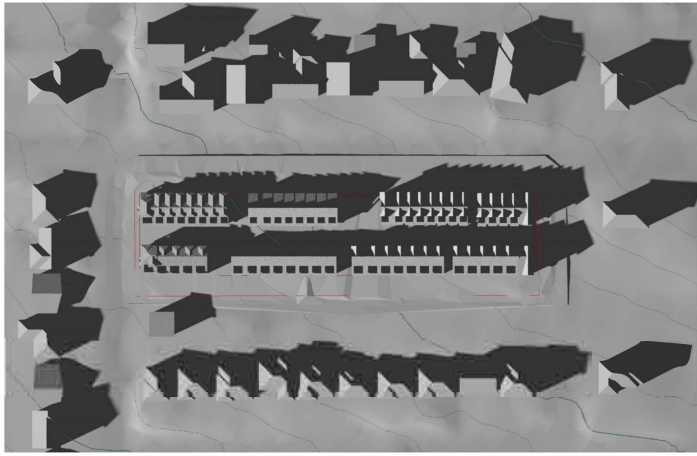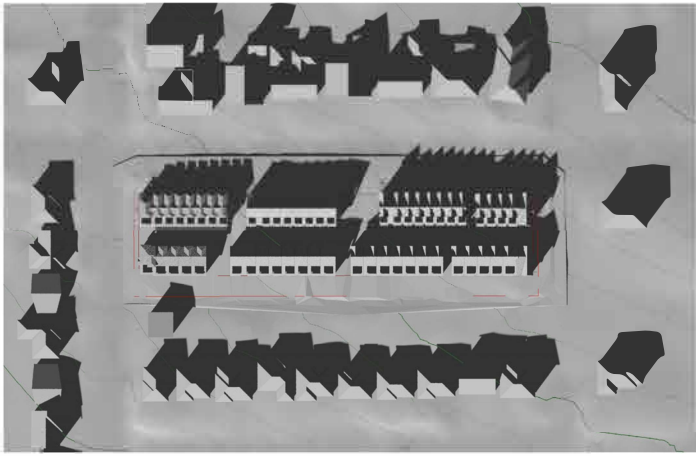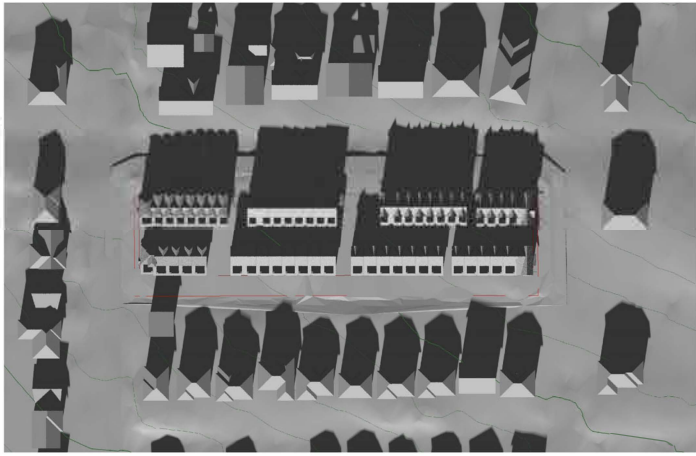

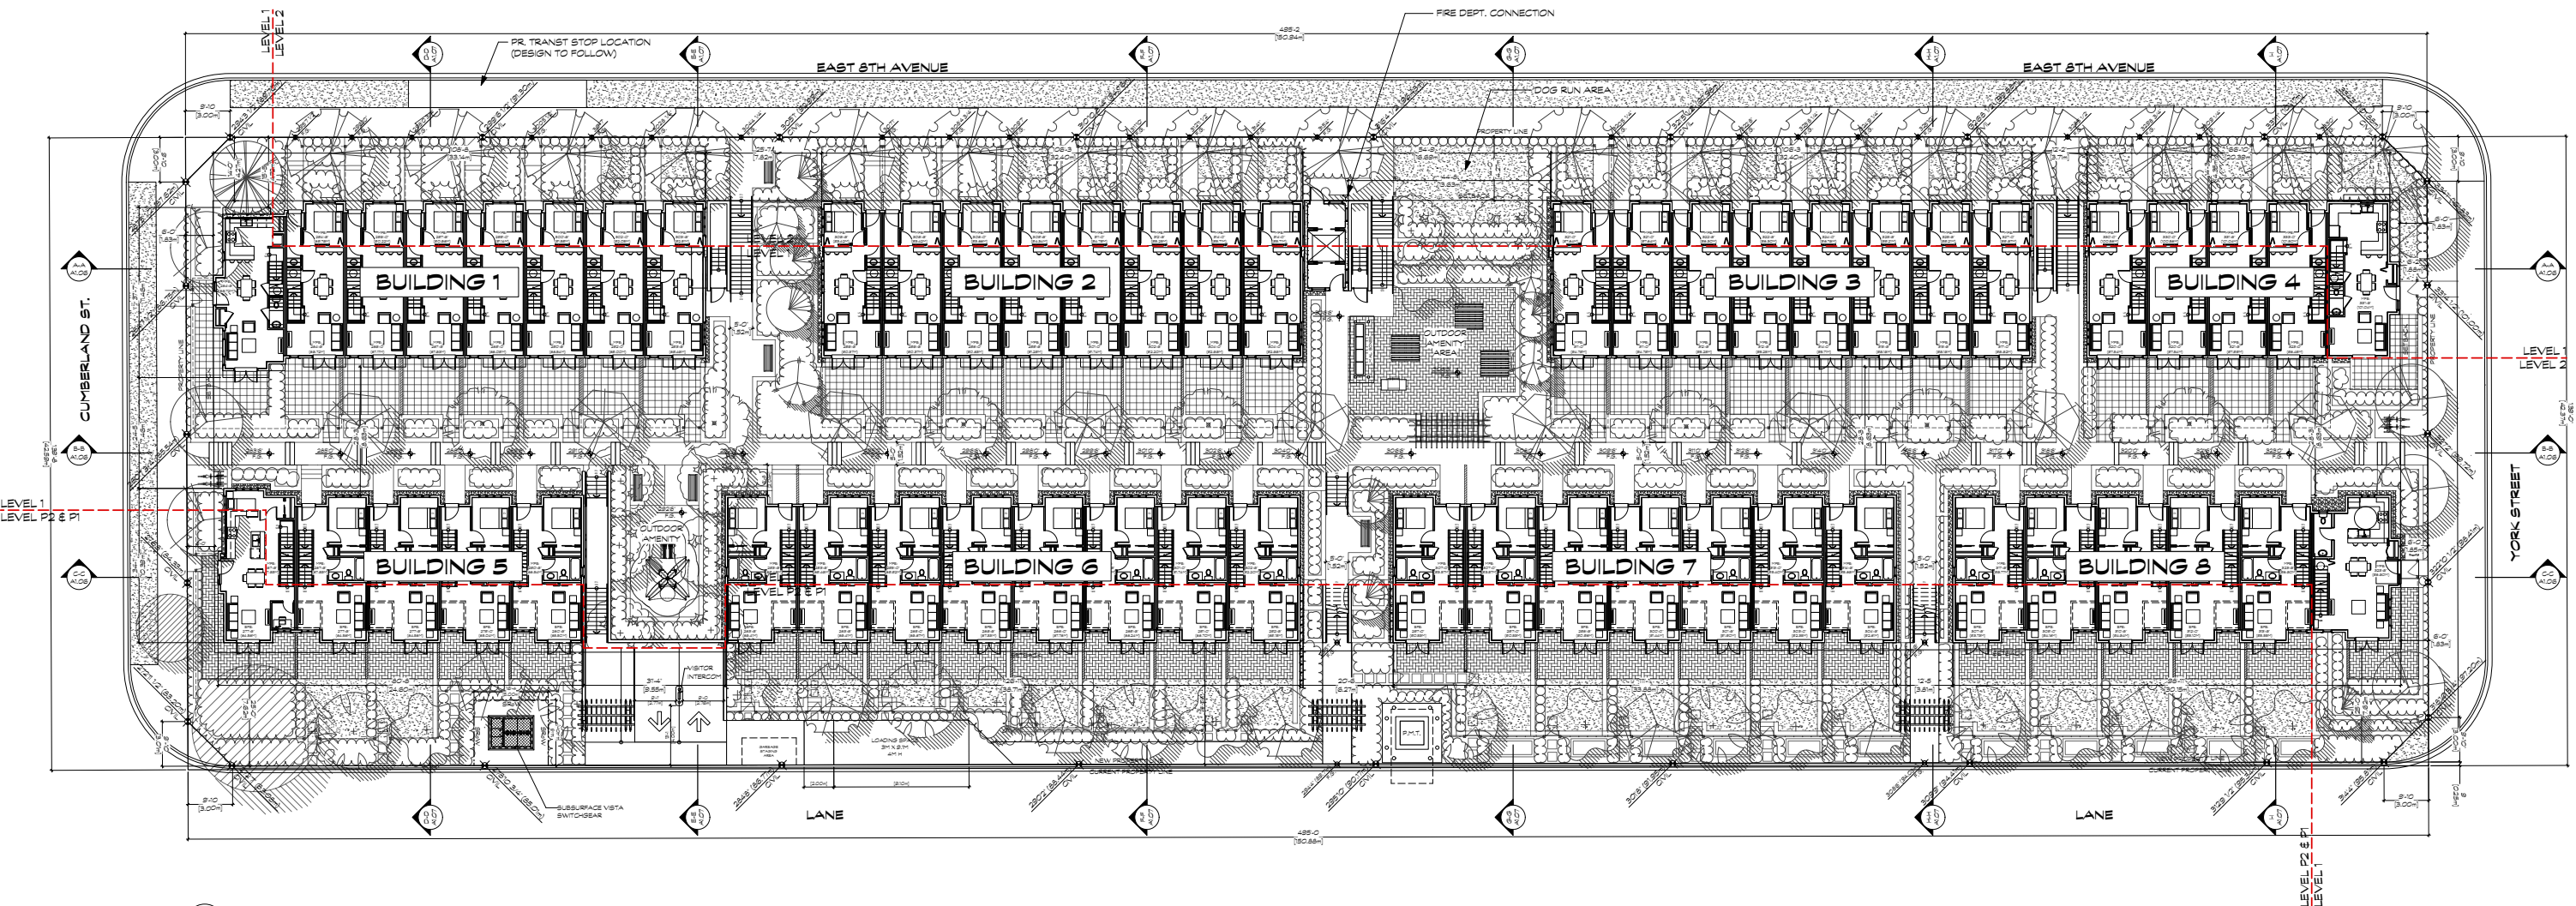


1 SITE PLAN - WEST
Scale: 1:200
NOTE: SEE LANDSCAPE DRAWINGS FOR SITE GRADING

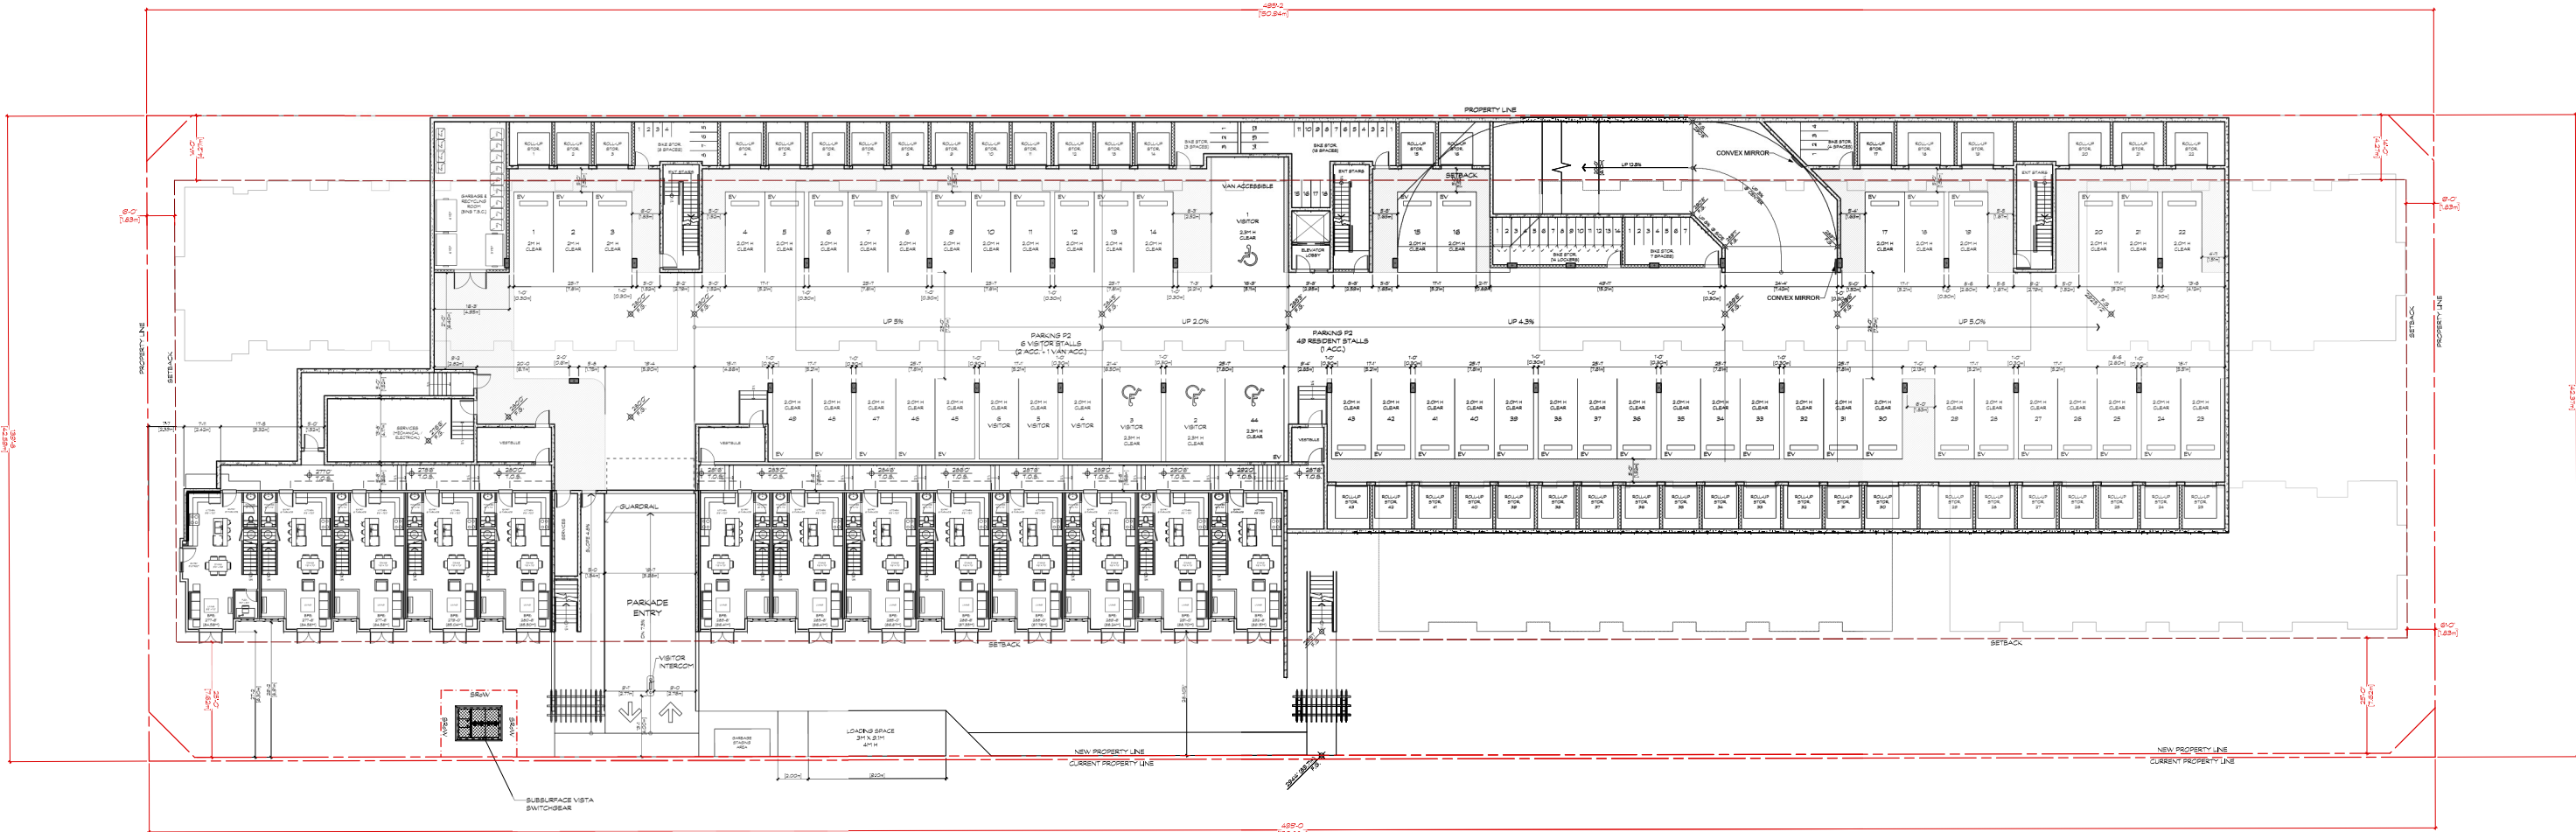


1 PARKADE P2 / BASEMENT LEVEL PLAN - WEST
Scale: 1:200

NOTE: SEE LANDSCAPE DRAWINGS FOR SITE GRADING.


NOTE: ELECTRIC VEHICLE (EV) CHARGING INFRASTRUCTURE WILL BE PROVIDED FOR OFF-STREET PARKING SPACES AS PER SECTION 140 OF THE CITY OF NEW WESTMINSTER ZONING BYLAW.

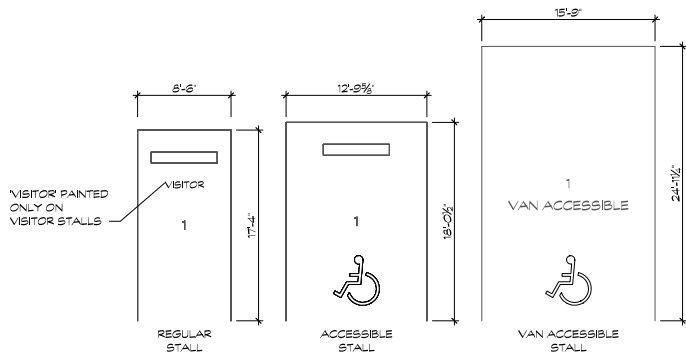


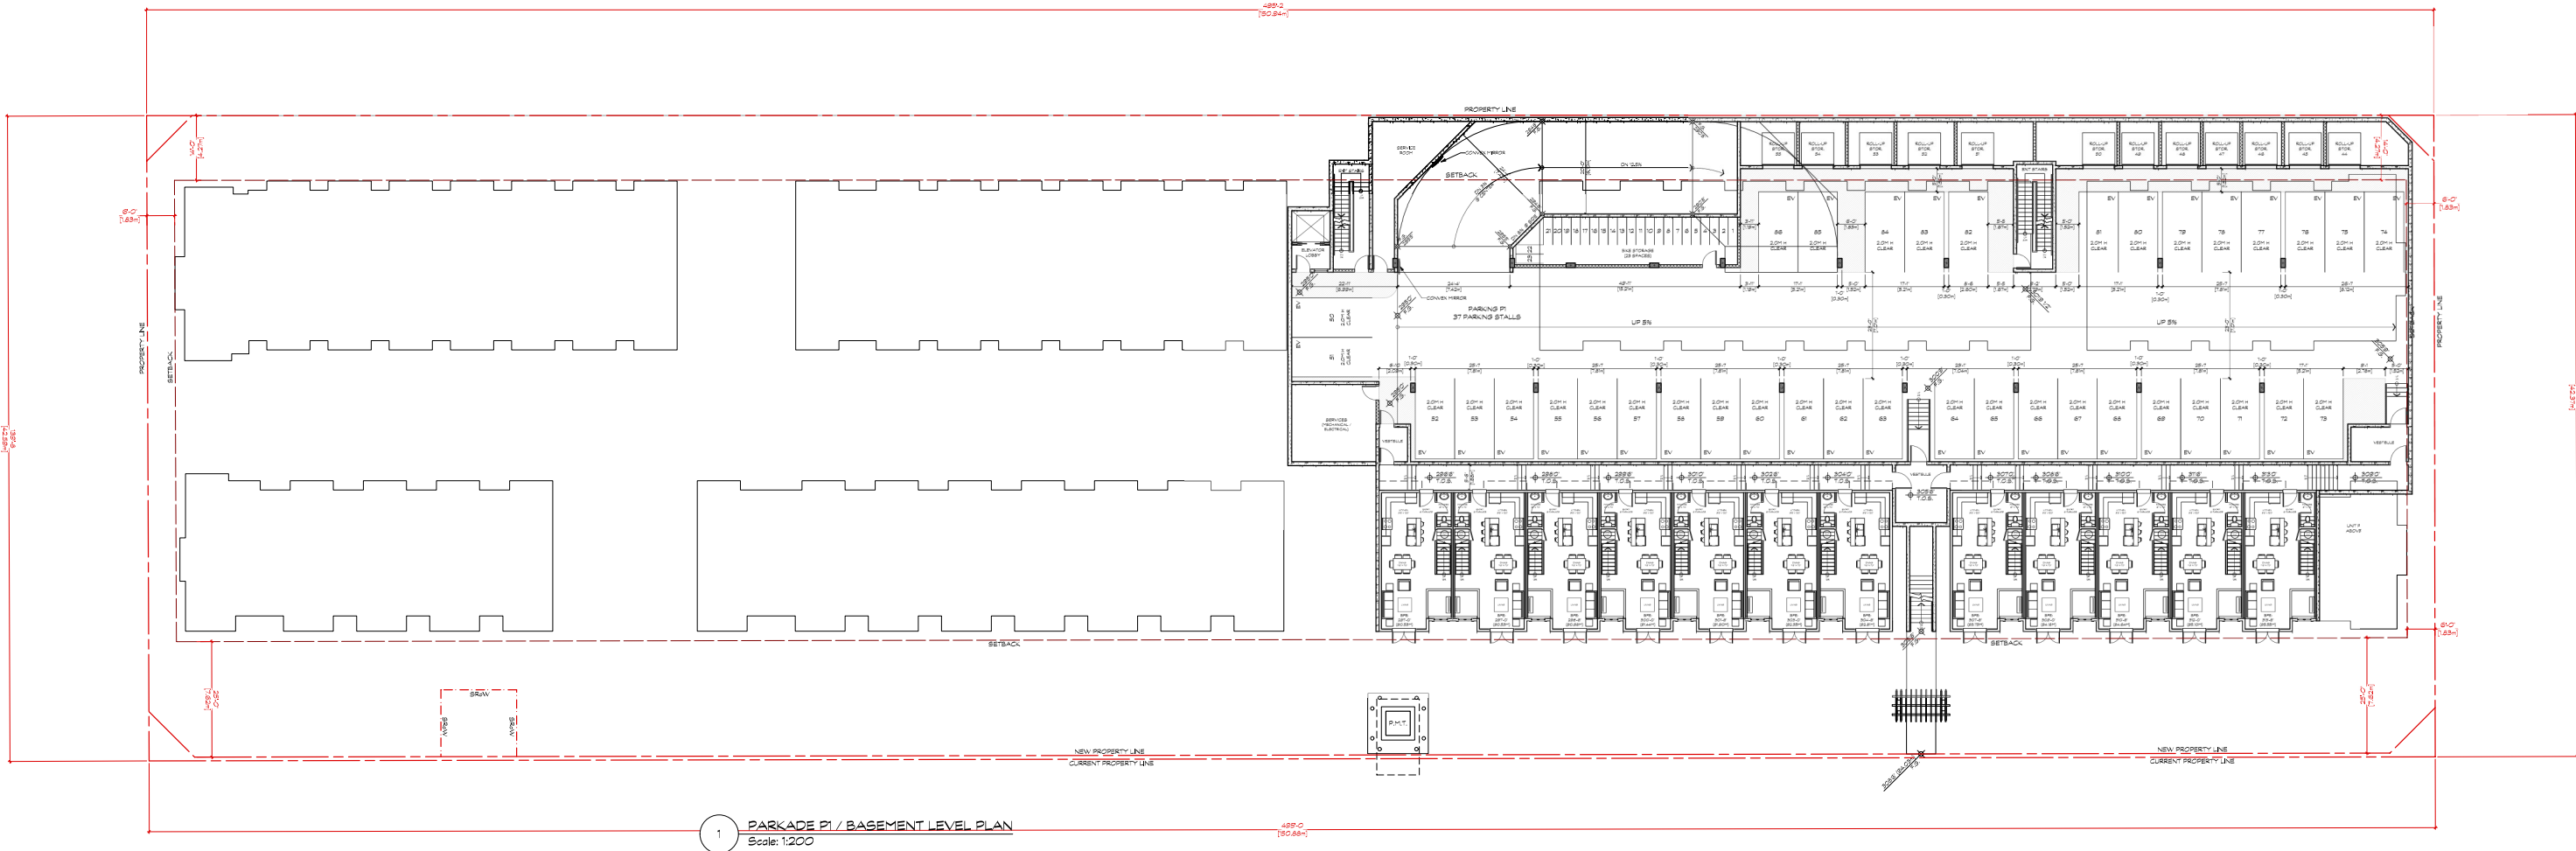

1 PARKADE P1 / BASEMENT LEVEL PLAN
Scale: 1:200

NOTE: ELECTRIC VEHICLE (EV) CHARGING INFRASTRUCTURE WILL BE PROVIDED FOR OFF-STREET PARKING SPACES AS PER SECTION 140 OF THE CITY OF NEW WESTMINSTER ZONING BYLAW.

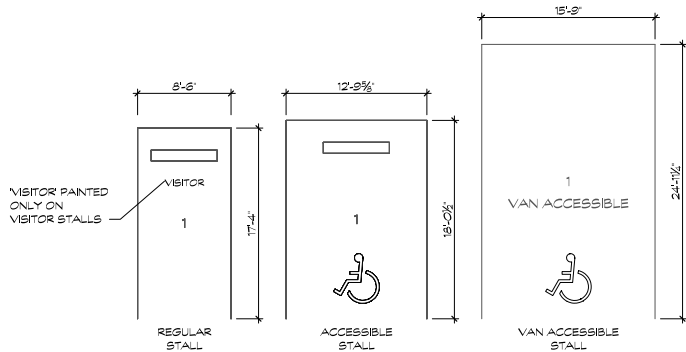

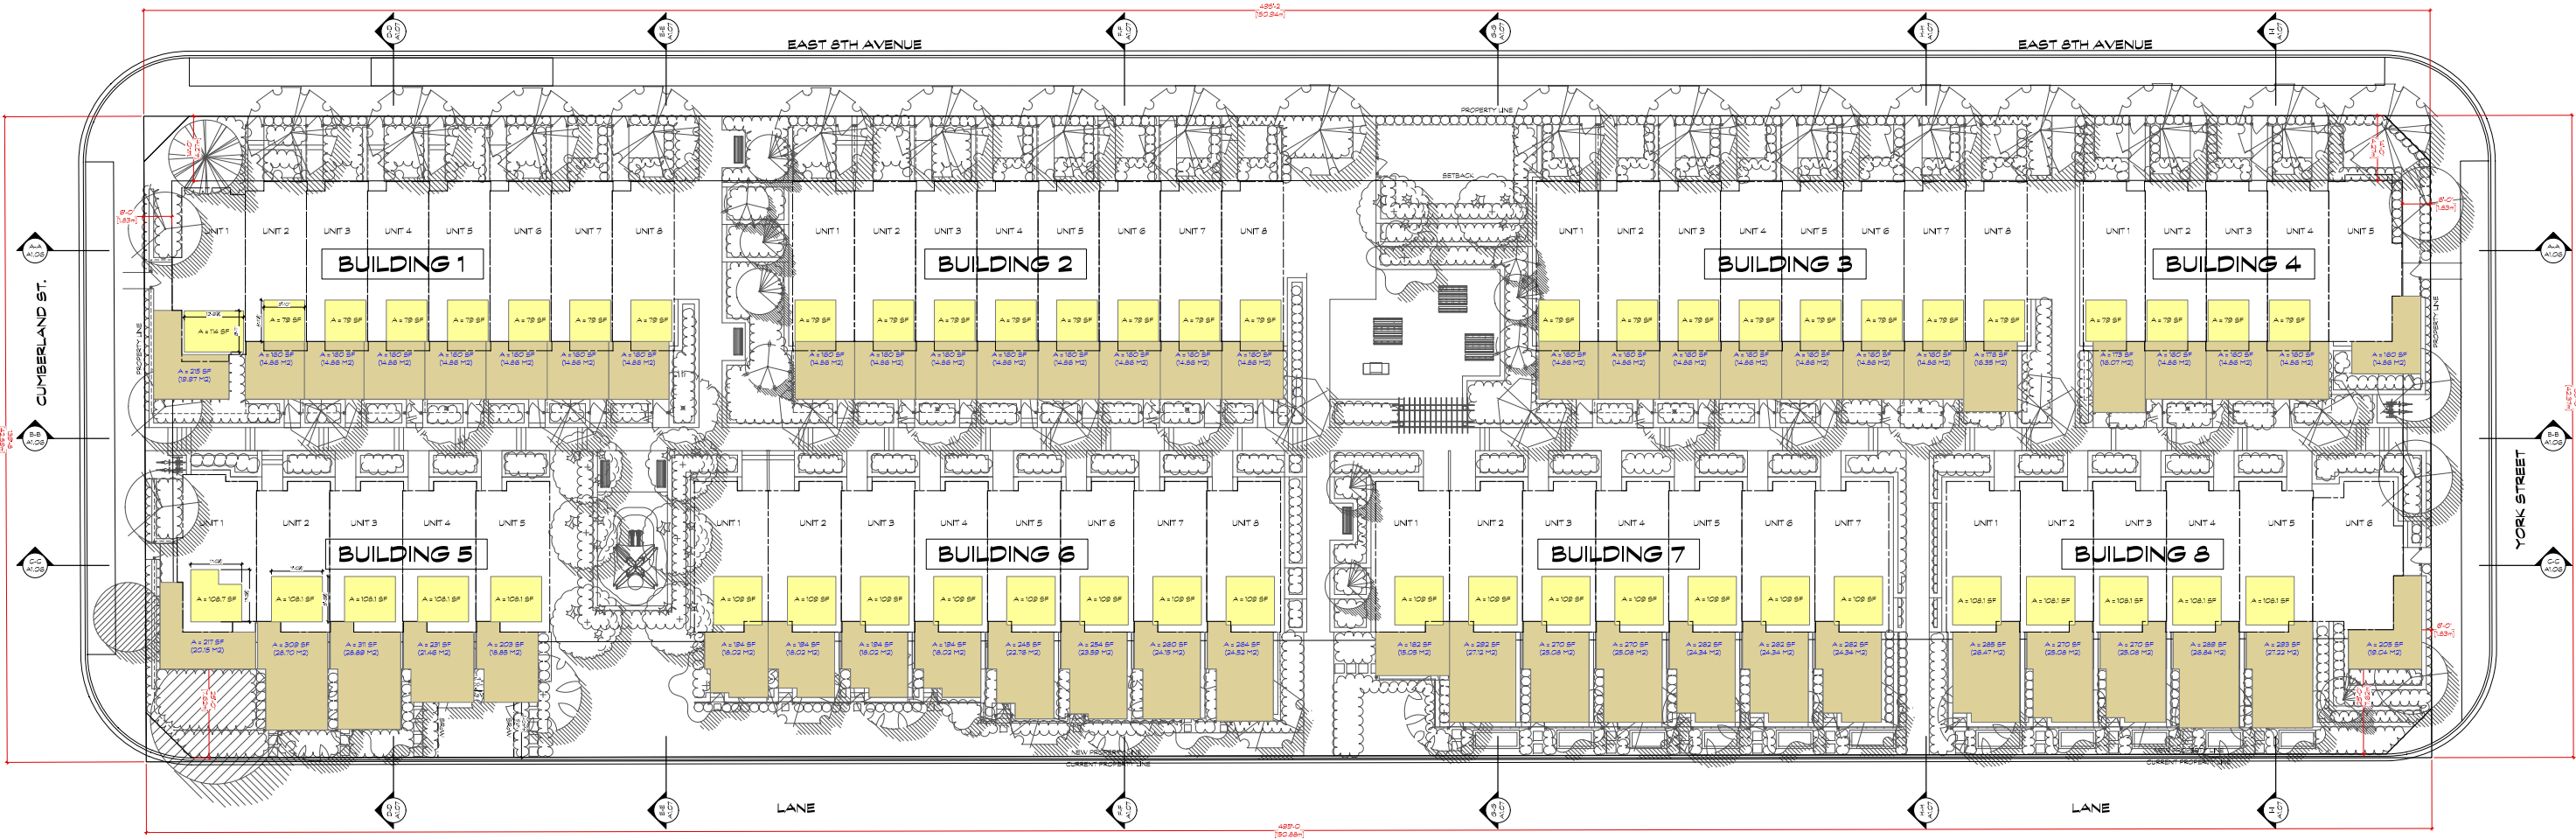


PRIVATE OUTDOOR SPACE									
BUILDING 1									TOT AREA
GF PATIO	UNIT 1	UNIT 2	UNIT 3	UNIT 4	UNIT 5	UNIT 6	UNIT 7	UNIT 8	1362.9 SF
ROOF DECK	114.3 SF	79.1 SF	79.1 SF	79.1 SF	79.1 SF	79.1 SF	79.1 SF	79.1 SF	668.2 SF
TOT AREA	329.8 SF	239.5 SF	240.5 SF	243.6 SF	244.6 SF	244.6 SF	245.2 SF	242.7 SF	2031.1 SF
BUILDING 2									TOT AREA
GF PATIO	UNIT 1	UNIT 2	UNIT 3	UNIT 4	UNIT 5	UNIT 6	UNIT 7	UNIT 8	1321.5 SF
ROOF DECK	79.1 SF	79.1 SF	79.1 SF	79.1 SF	79.1 SF	79.1 SF	79.1 SF	79.1 SF	633.1 SF
TOT AREA	239.5 SF	244.5 SF	244.8 SF	244.8 SF	244.8 SF	244.8 SF	244.8 SF	246.7 SF	1954.5 SF
BUILDING 3									TOT AREA
GF PATIO	UNIT 1	UNIT 2	UNIT 3	UNIT 4	UNIT 5	UNIT 6	UNIT 7	UNIT 8	1326.3 SF
ROOF DECK	79.1 SF	79.1 SF	79.1 SF	79.1 SF	79.1 SF	79.1 SF	79.1 SF	79.1 SF	632.5 SF
TOT AREA	239.5 SF	244.7 SF	244.7 SF	244.7 SF	244.7 SF	244.7 SF	240.8 SF	255.1 SF	1958.7 SF
BUILDING 4									TOT AREA
GF PATIO	UNIT 1	UNIT 2	UNIT 3	UNIT 4	UNIT 5				835.7 SF
ROOF DECK	79.1 SF	79.1 SF	79.1 SF	79.1 SF	0.0 SF				316.2 SF
TOT AREA	252.4 SF	244.7 SF	244.7 SF	244.7 SF	165.4 SF				1151.9 SF
BUILDING 5									TOT AREA
GF PATIO	UNIT 1	UNIT 2	UNIT 3	UNIT 4	UNIT 5				1273.7 SF
ROOF DECK	108.7 SF	108.1 SF	108.1 SF	108.1 SF	108.1 SF				541.2 SF
TOT AREA	326.6 SF	417.7 SF	419.3 SF	339.9 SF	311.3 SF				1814.9 SF
BUILDING 6									TOT AREA
GF PATIO	UNIT 1	UNIT 2	UNIT 3	UNIT 4	UNIT 5	UNIT 6	UNIT 7	UNIT 8	1535.9 SF
ROOF DECK	109.9 SF	109.9 SF	109.9 SF	109.9 SF	109.9 SF	109.9 SF	109.9 SF	109.9 SF	878.6 SF
TOT AREA	304.5 SF	309.4 SF	309.2 SF	309.2 SF	355.4 SF	364.6 SF	370.4 SF	374.0 SF	2414.7 SF
BUILDING 7									TOT AREA
GF PATIO	UNIT 1	UNIT 2	UNIT 3	UNIT 4	UNIT 5	UNIT 6	UNIT 7		1521.8 SF
ROOF DECK	109.9 SF	109.9 SF	109.9 SF	109.9 SF	109.9 SF	109.9 SF	109.9 SF		769.0 SF
TOT AREA	272.7 SF	402.4 SF	380.4 SF	380.4 SF	372.4 SF	372.4 SF	372.4 SF		2290.7 SF
BUILDING 8									TOT AREA
GF PATIO	UNIT 1	UNIT 2	UNIT 3	UNIT 4	UNIT 5	UNIT 6			1409.2 SF
ROOF DECK	109.9 SF	109.9 SF	109.9 SF	109.9 SF	109.9 SF	0.0 SF			549.3 SF
TOT AREA	395.5 SF	379.9 SF	379.9 SF	399.6 SF	403.4 SF	205.7 SF			1958.5 SF
TOTAL PRIVATE OUTDOOR AREA									15575.1 SF


LEGEND

GROUND FLOOR PATIO


ROOF DECK

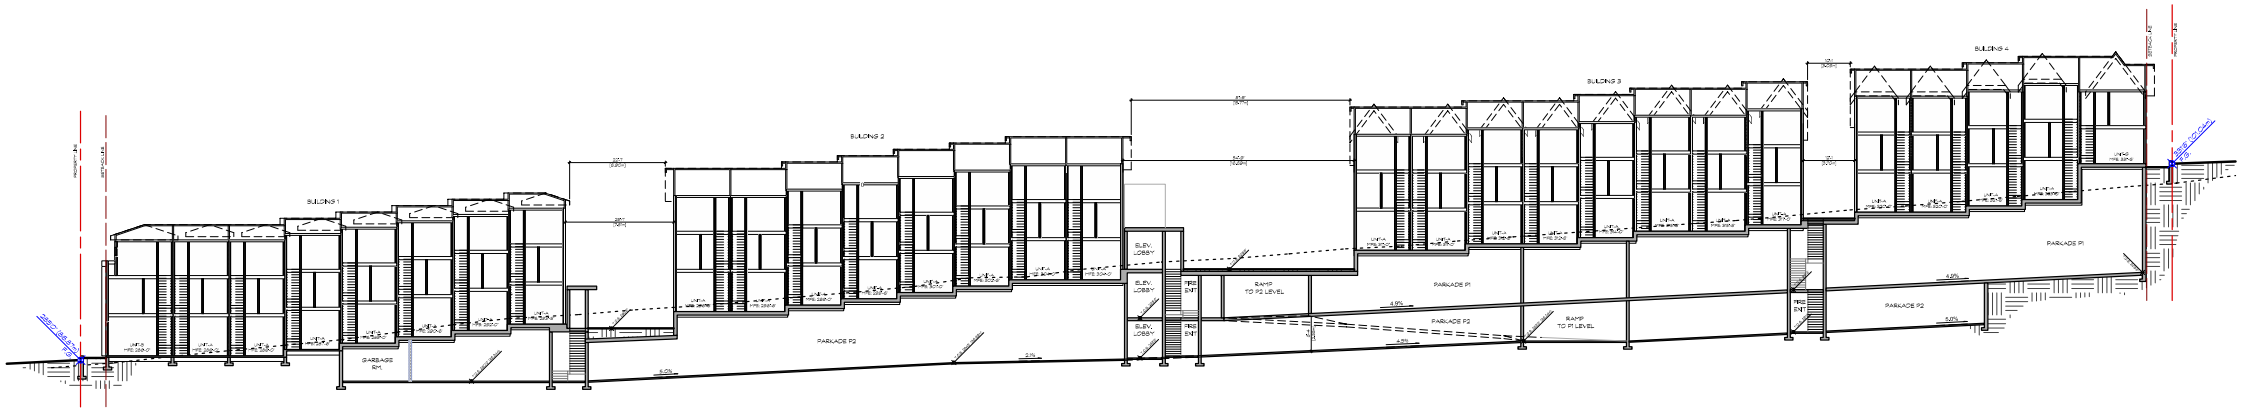


1 SECTION A-A
Scale: 1:250







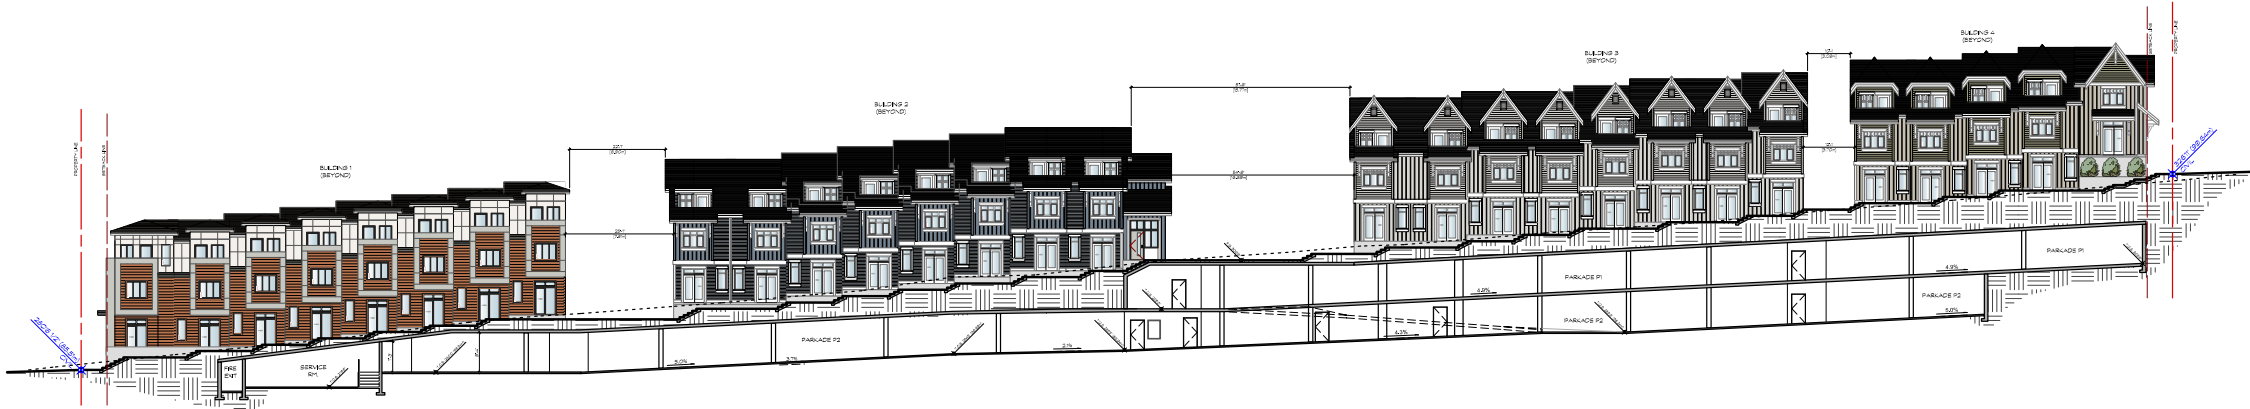



2 SECTION B-B
Scale: 1:250

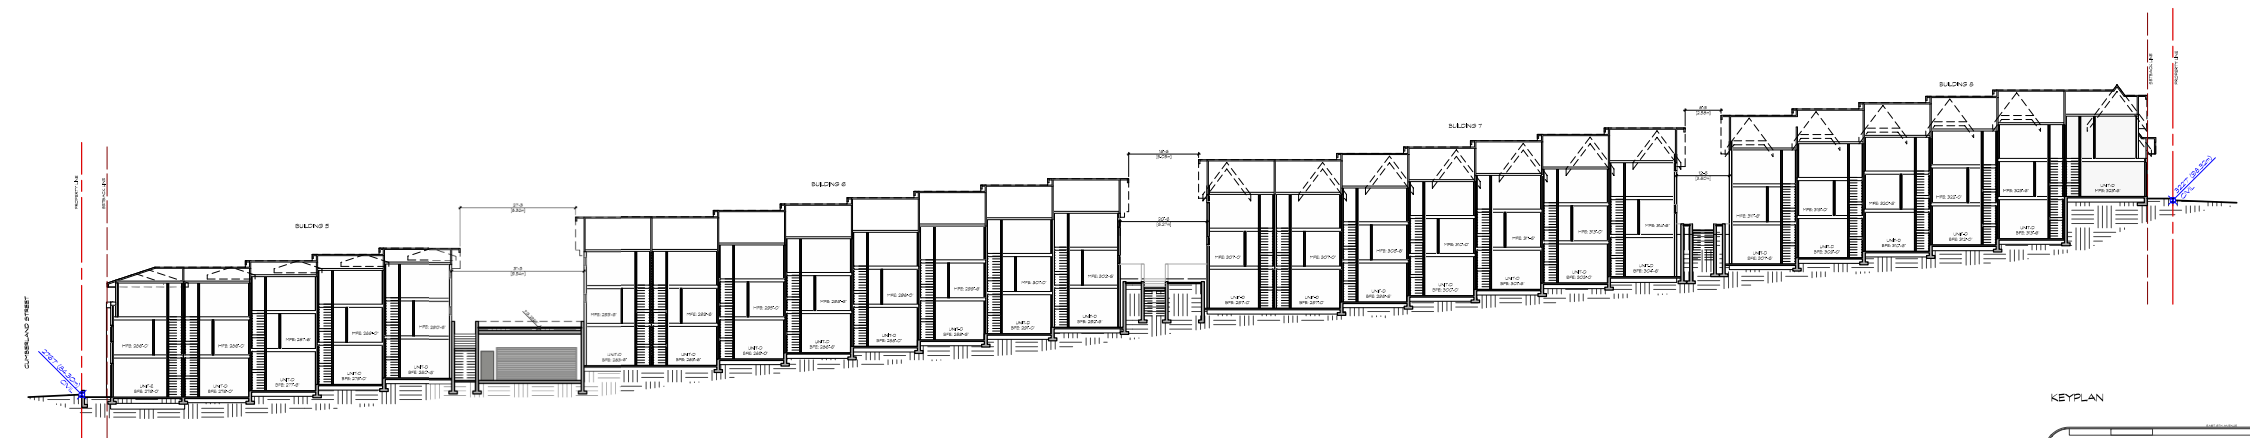

3 SECTION C-C
Scale: 1:250

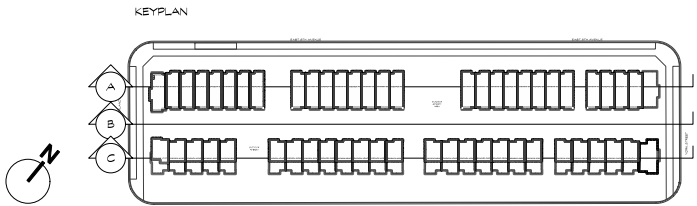


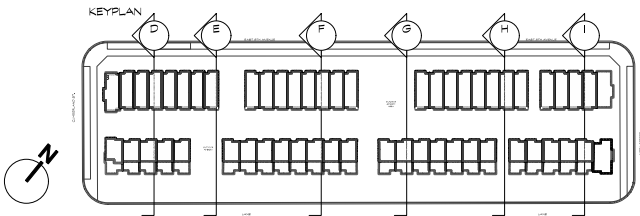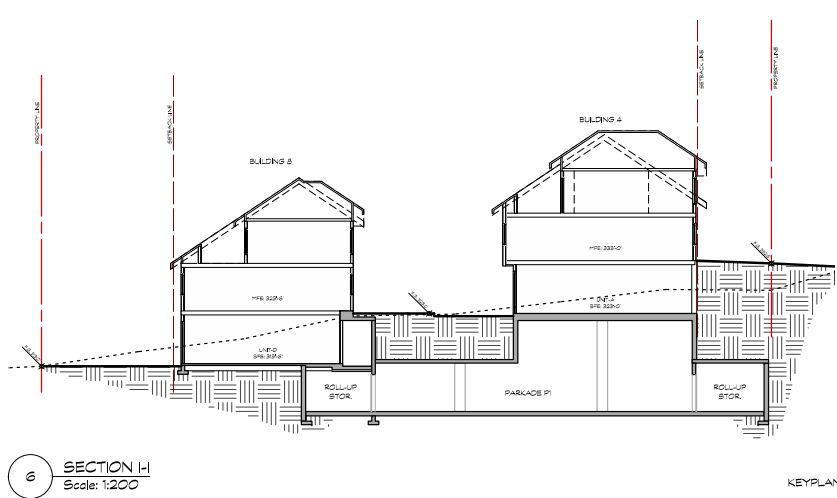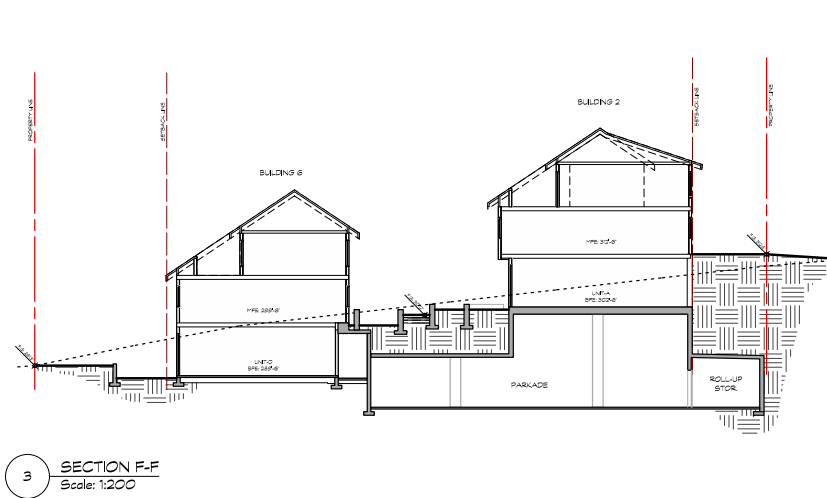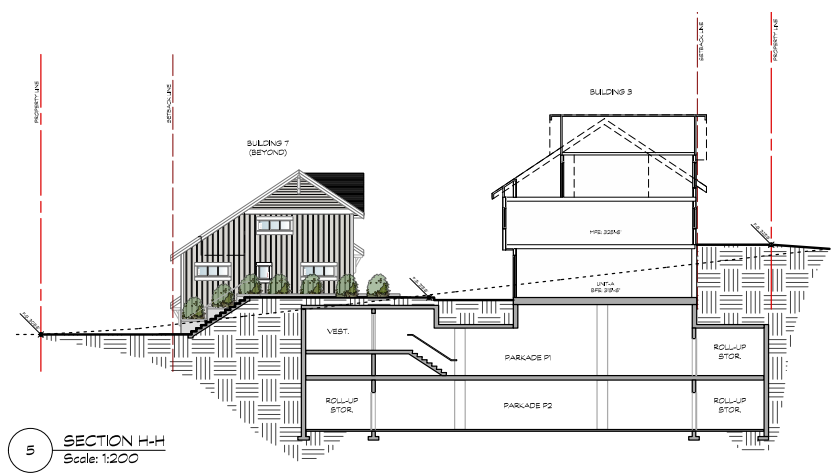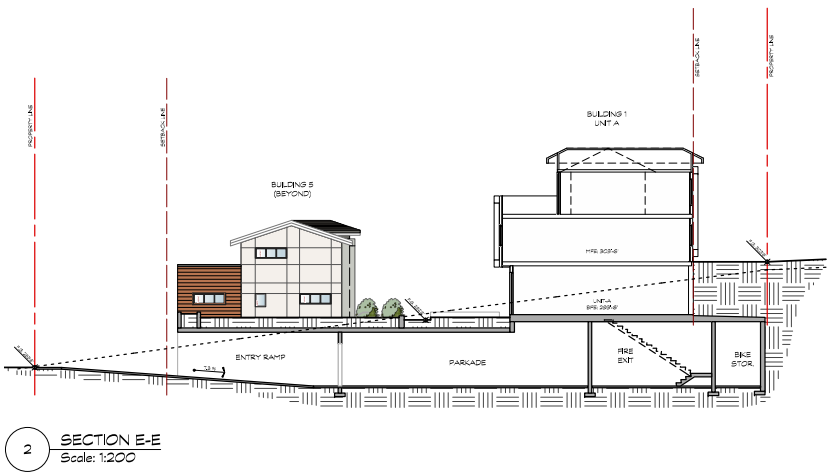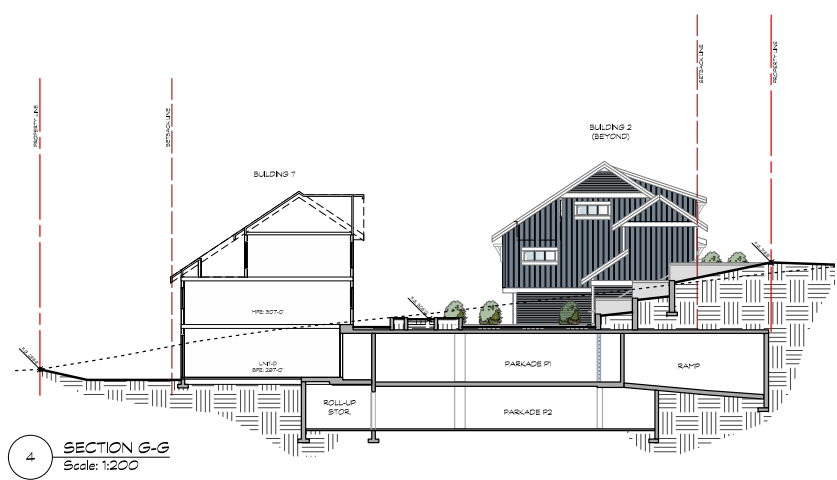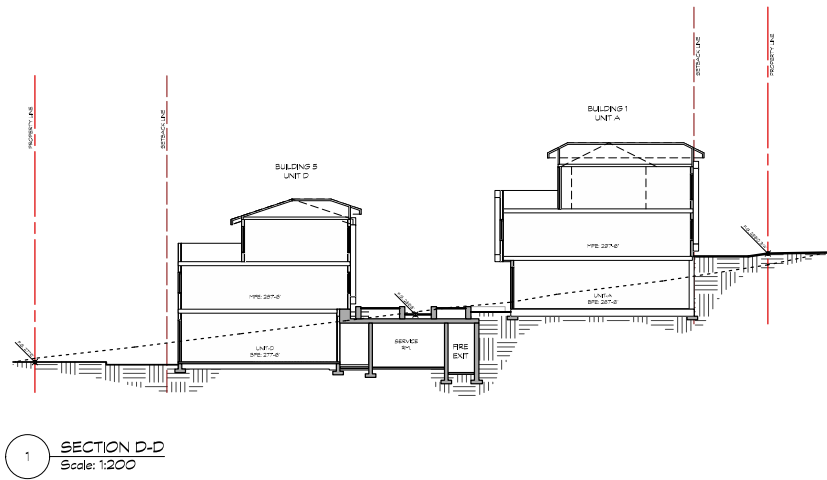

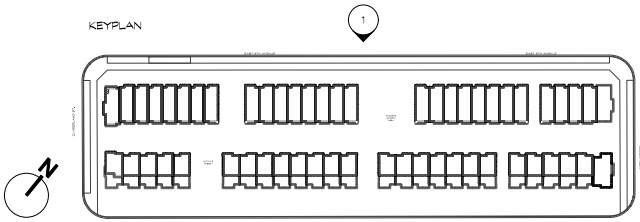





1 STREETSCAPE - CUMBERLAND STREET (BUILDING 1 & 5)
Scale: 1:150

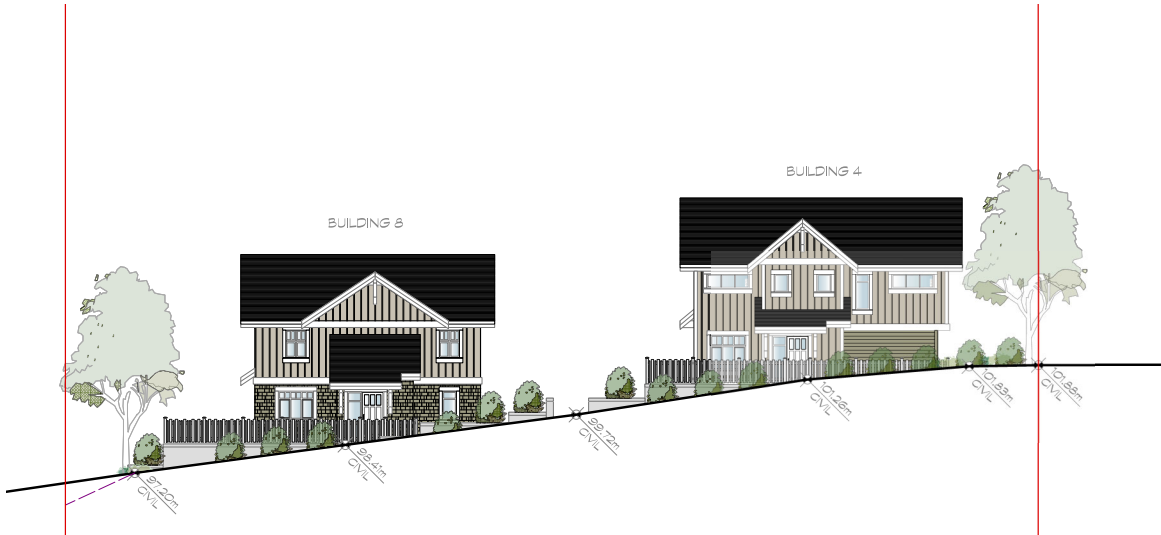

2 STREETSCAPE - YORK STREET (BUILDING 4 & 3)
Scale: 1:150

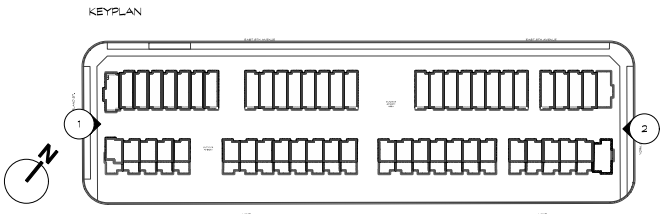

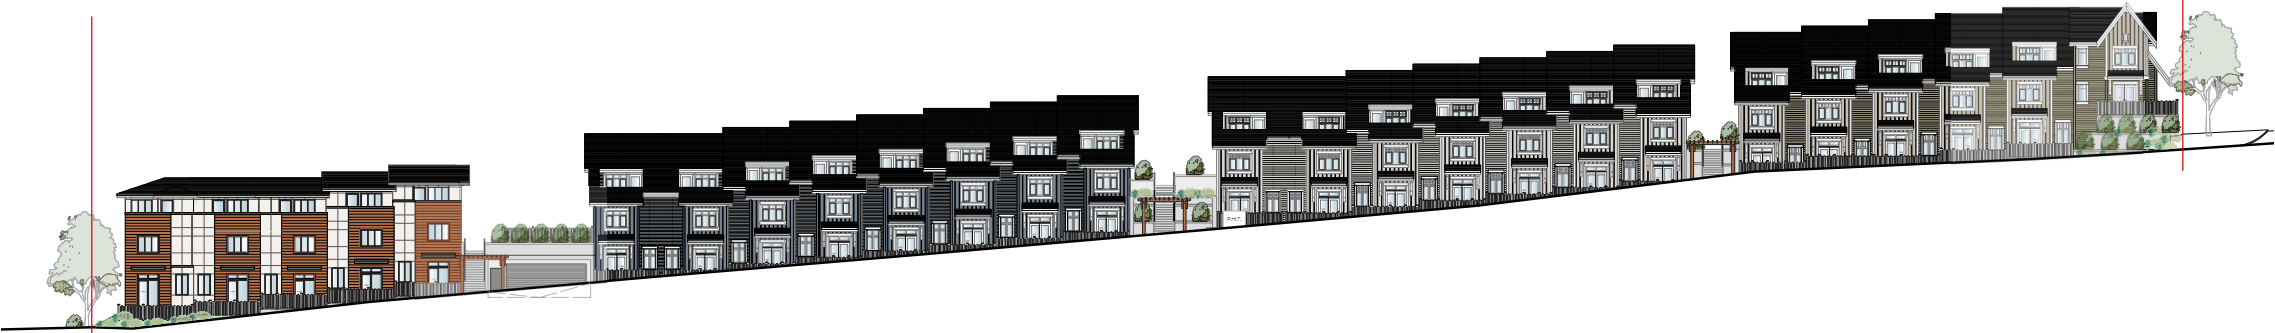


1 STREETSCAPE - LANE (OVERALL)
Scale: 1:250




2 STREETSCAPE - LANE (BUILDING 5 & 6)
Scale: 1:150




3 STREETSCAPE - LANE (BUILDING 7 & 8)
Scale: 1:150

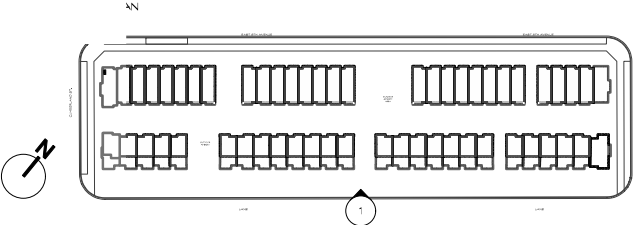


BUILDING 1 - FLOOR PLANS

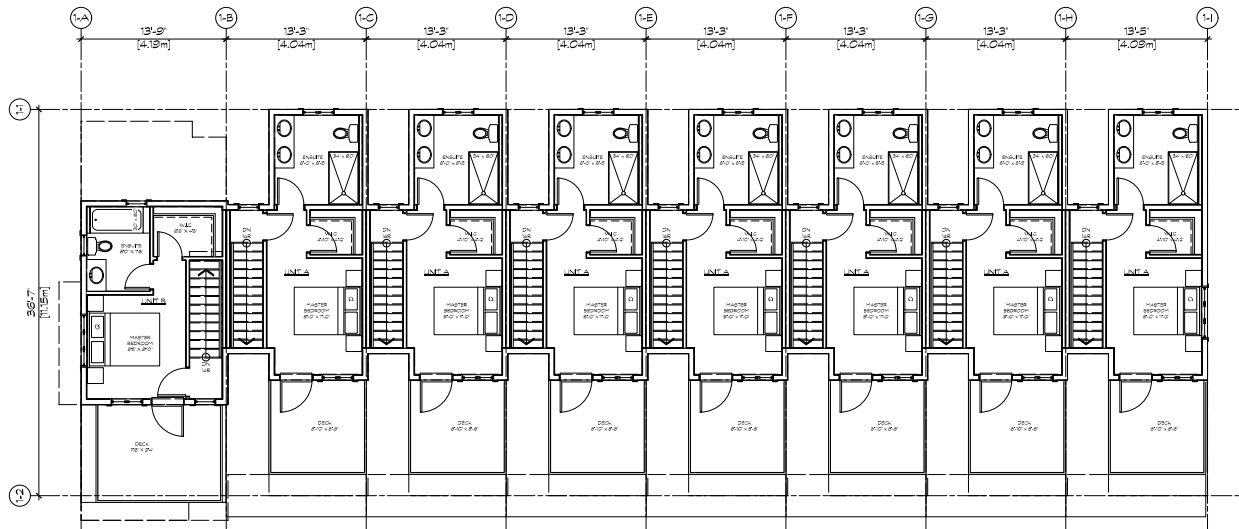


1 BUILDING 1-UPPER LEVEL
Scale: 1:100

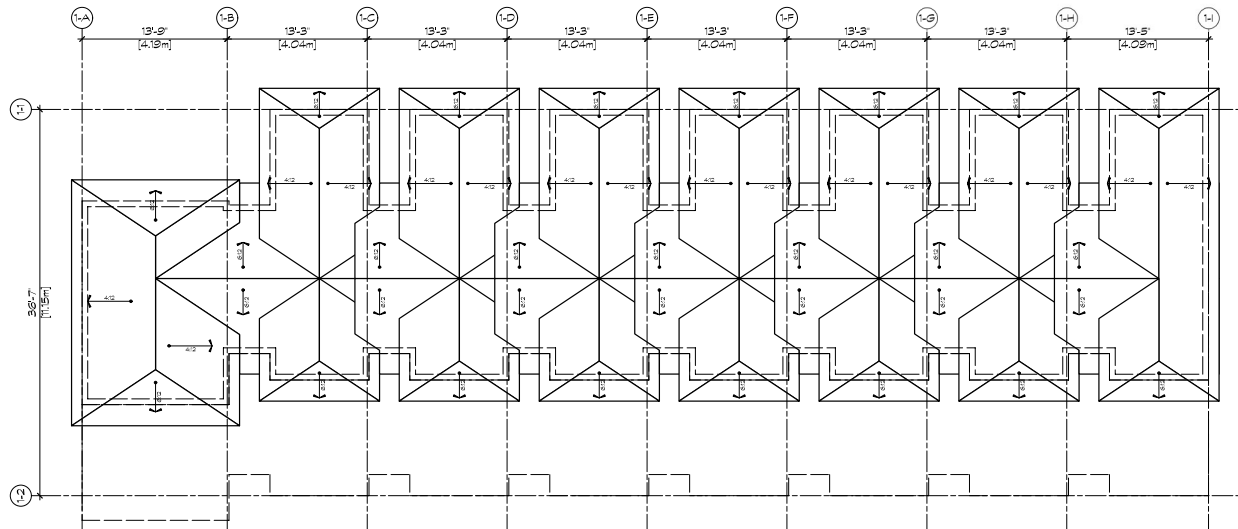

4 BUILDING 1-ROOF PLAN
Scale: 1:100

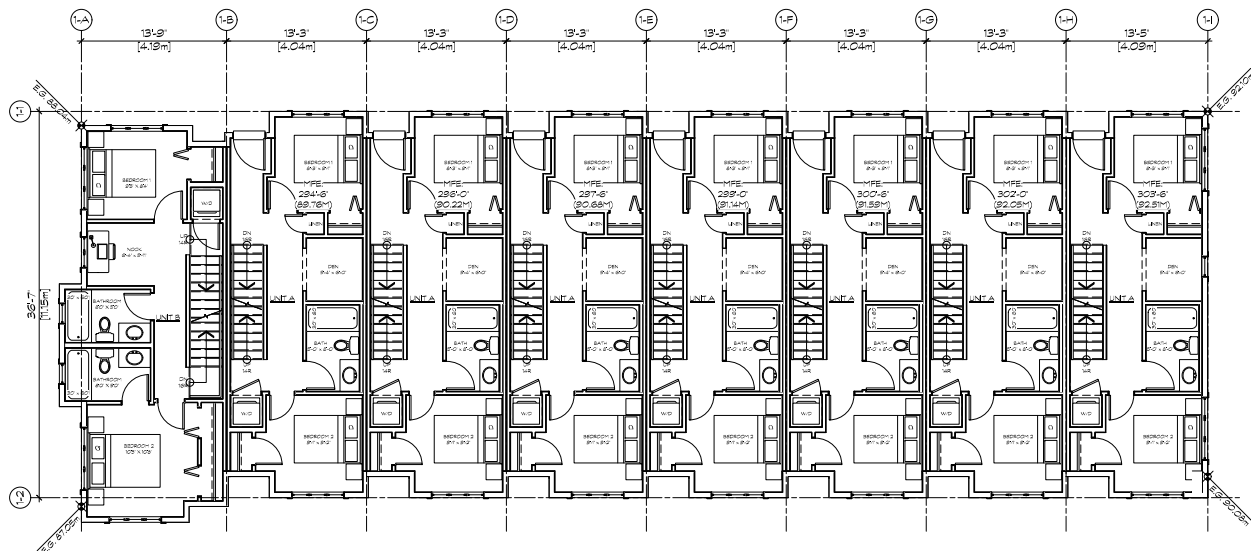

2 BUILDING 1-MAIN LEVEL
Scale: 1:100

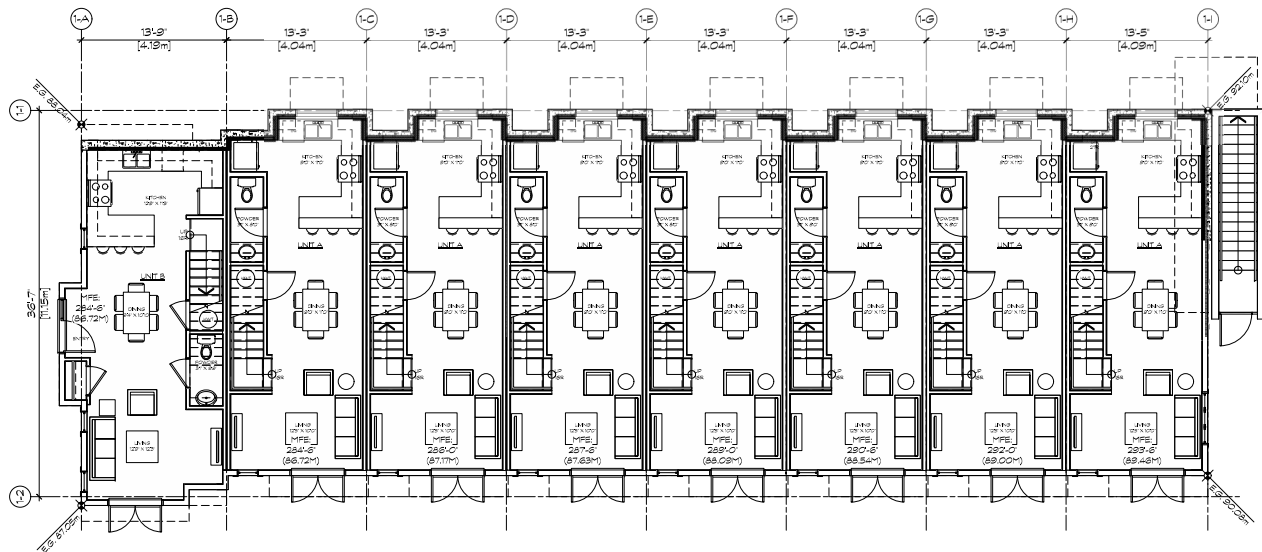


3 BUILDING 1-LOWER LEVEL
Scale: 1:100


BUILDING 1 AREA		S.F	M2
00 LOWER LEVEL		3673.7 SF	341.3 M2
02 MAIN LEVEL		3628.7 SF	335.7 M2
03 UPPER LEVEL		2328.0 SF	216.3 M2
GROSS AREA		9630.4 SF	893.3 M2

AVERAGE EXISTING GRADE CALCULATIONS:

$88.04 + 87.05 + 90.08 + 92.10 = 357.27 / 4 = 89.31m$

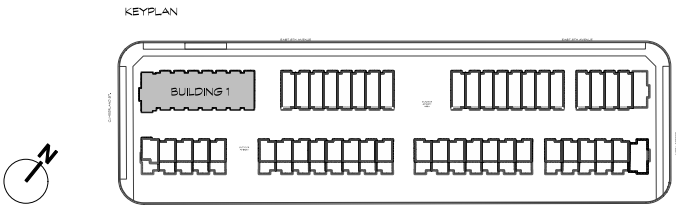

BUILDING 1 - ELEVATIONS

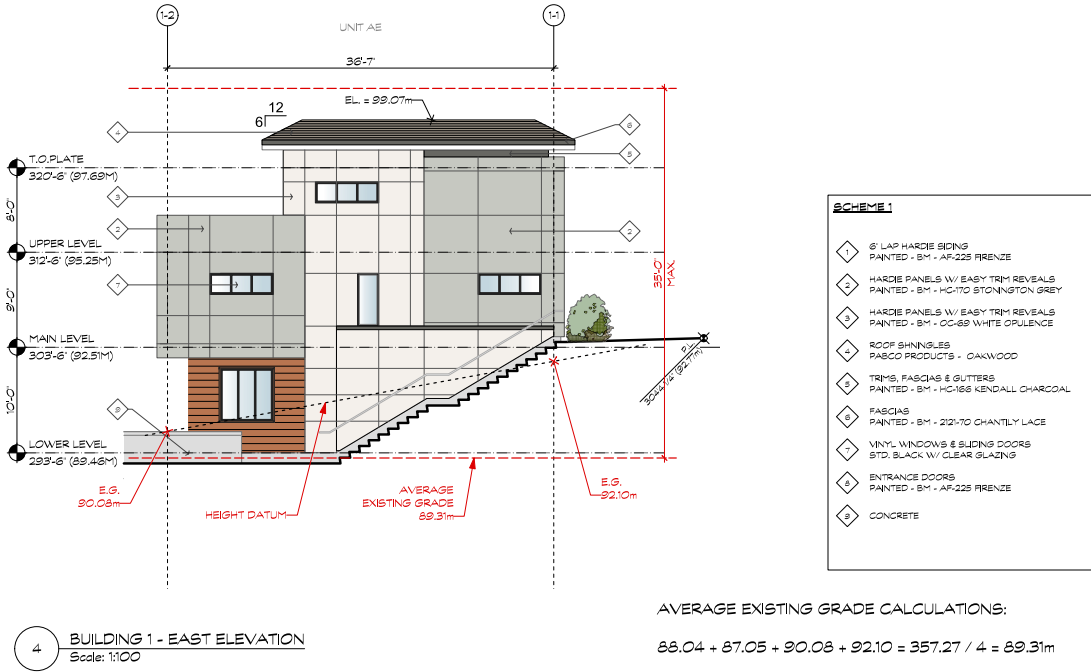


AVERAGE EXISTING GRADE CALCULATIONS:
 $88.04 + 87.05 + 90.08 + 92.10 = 357.27 / 4 = 89.31m$

CITY OF NEW WESTMINSTER - ZONING BYLAW


405.5
For the purpose of this district, basement shall mean the lowest storey of a unit which, on the side of the unit with the highest existing grade level, shall not, at any point along that side of the unit, be more than 1 meter (3.28 feet) above the existing grade level.

405.6
A basement shall not extend beyond the walls of the storey above.


BUILDING 2 - FLOOR PLANS

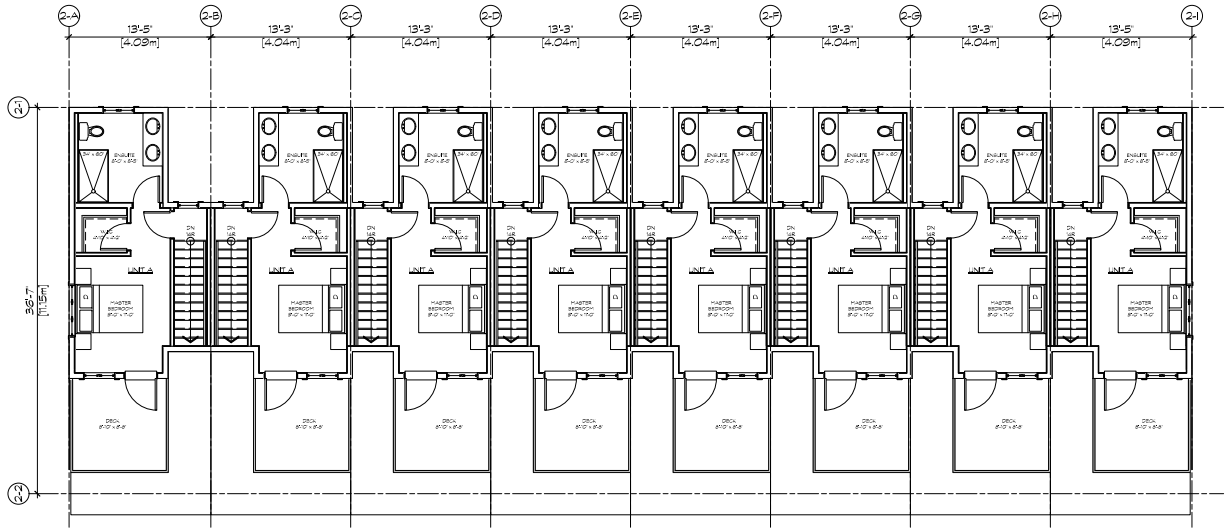


1 BUILDING 2-UPPER LEVEL
Scale: 1:100

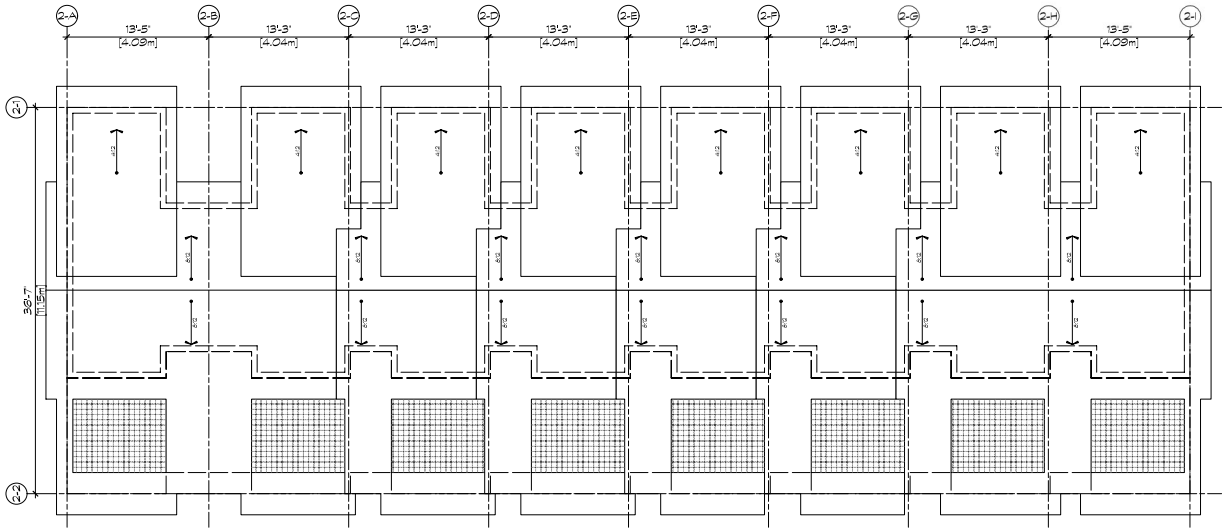

4 BUILDING 2-ROOF PLAN
Scale: 1:100

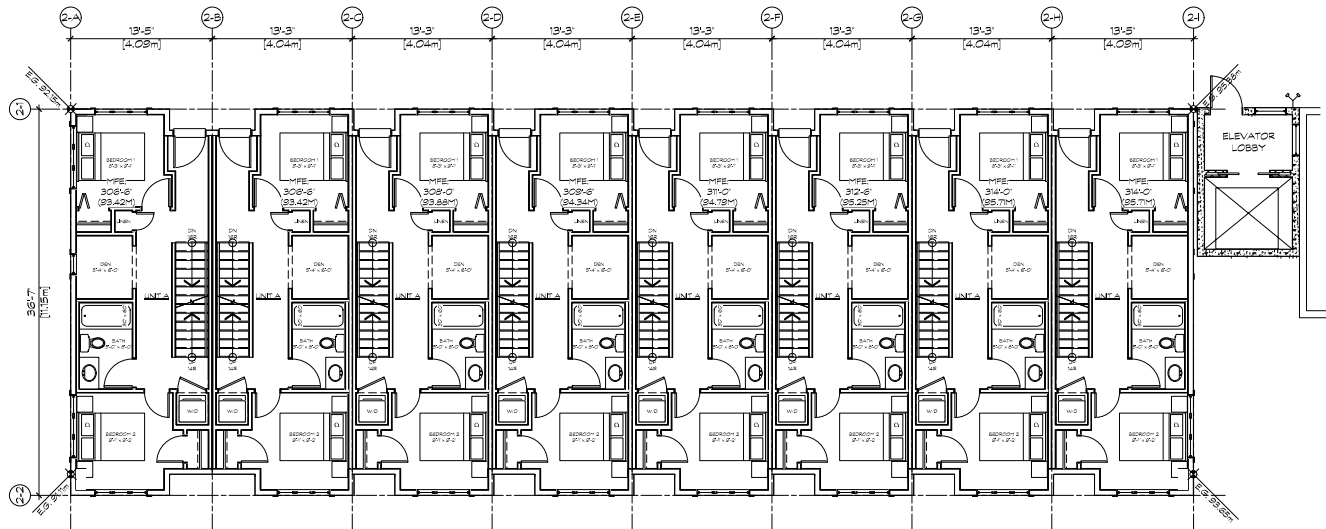

2 BUILDING 2-MAIN LEVEL
Scale: 1:100

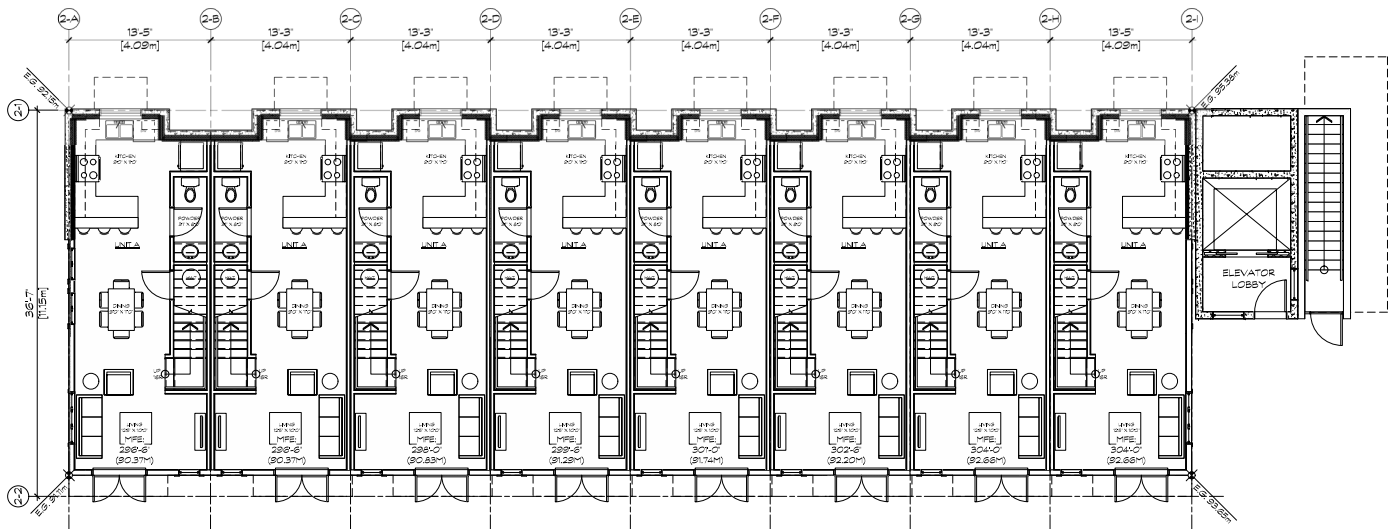


3 BUILDING 2-LOWER LEVEL
Scale: 1:100



BUILDING 2 AREA		S.F	M2
00 LOWER LEVEL		3646.0 S.F	338.7 M2
02 MAIN LEVEL		3764.5 S.F	349.7 M2
03 UPPER LEVEL		2362.9 S.F	219.5 M2
GROSS AREA		9773.3 S.F	908.0 M2

AVERAGE EXISTING GRADE CALCULATIONS:
 $92.15 + 91.11 + 93.65 + 95.38 = 372.29 / 4 = 93.07m$

KEYPLAN

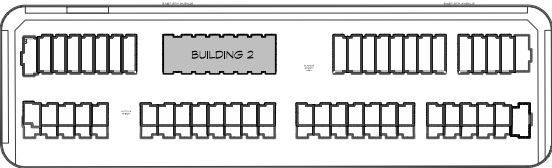

BUILDING 2 - ELEVATIONS

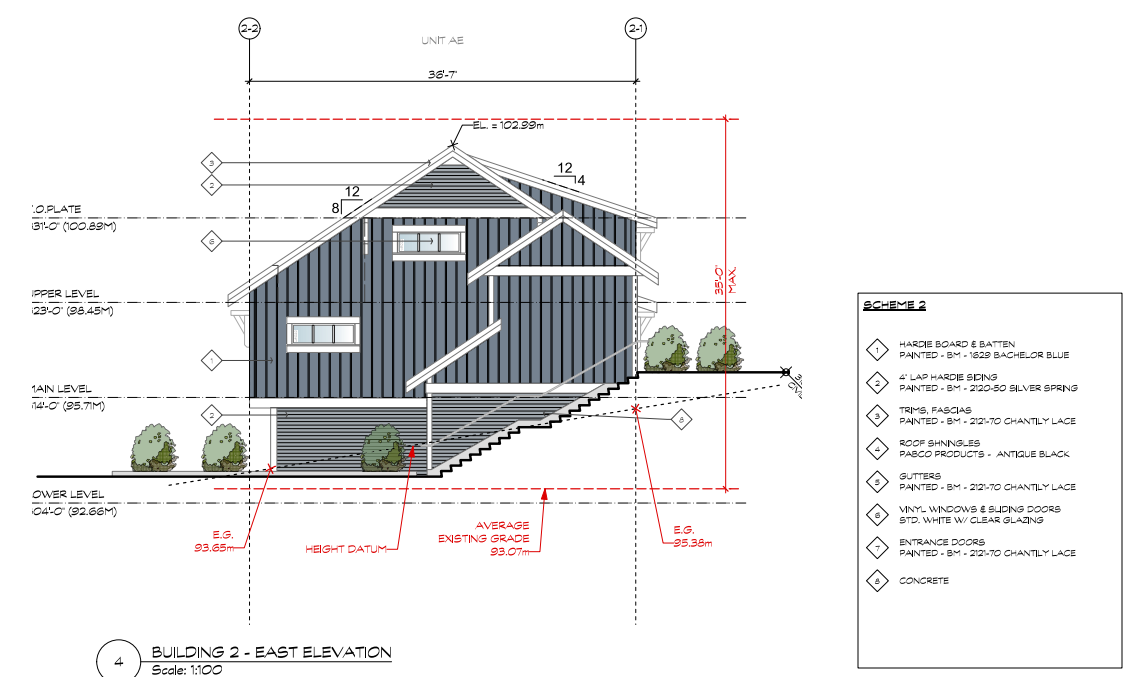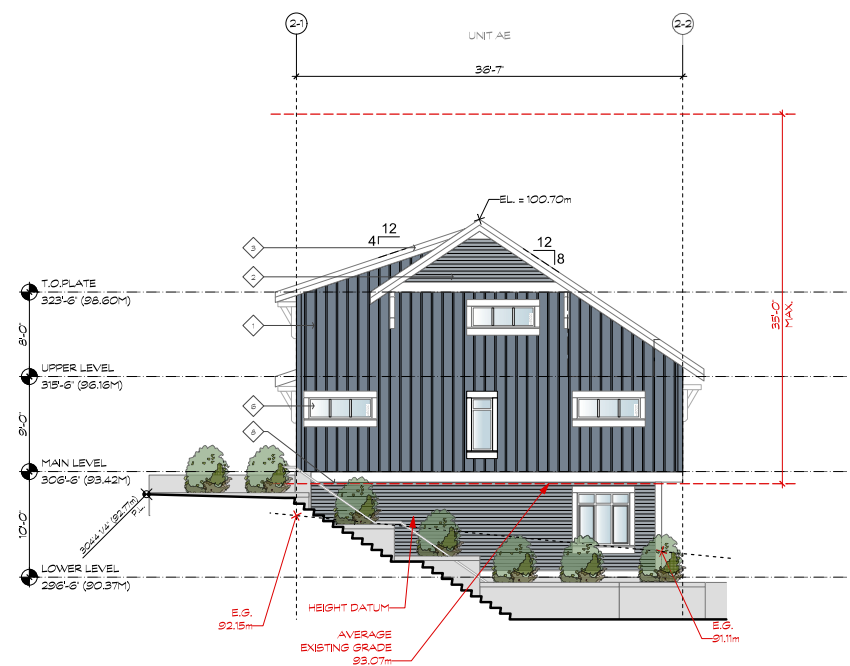


AVERAGE EXISTING GRADE CALCULATIONS:
 $92.15 + 91.11 + 93.65 + 95.38 = 372.29 / 4 = 93.07m$


CITY OF NEW WESTMINSTER - ZONING BYLAW

405.5
For the purpose of this district, basement shall mean the lowest storey of a unit which, on the side of the unit with the highest existing grade level, shall not, at any point along that side of the unit, be more than 1 meter (3.28 feet) above the existing grade level.


405.6
A basement shall not extend beyond the walls of the storey above.

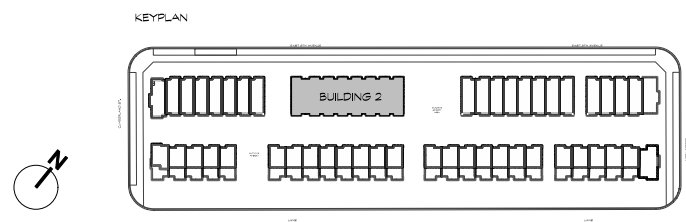


BUILDING 3 - FLOOR PLANS

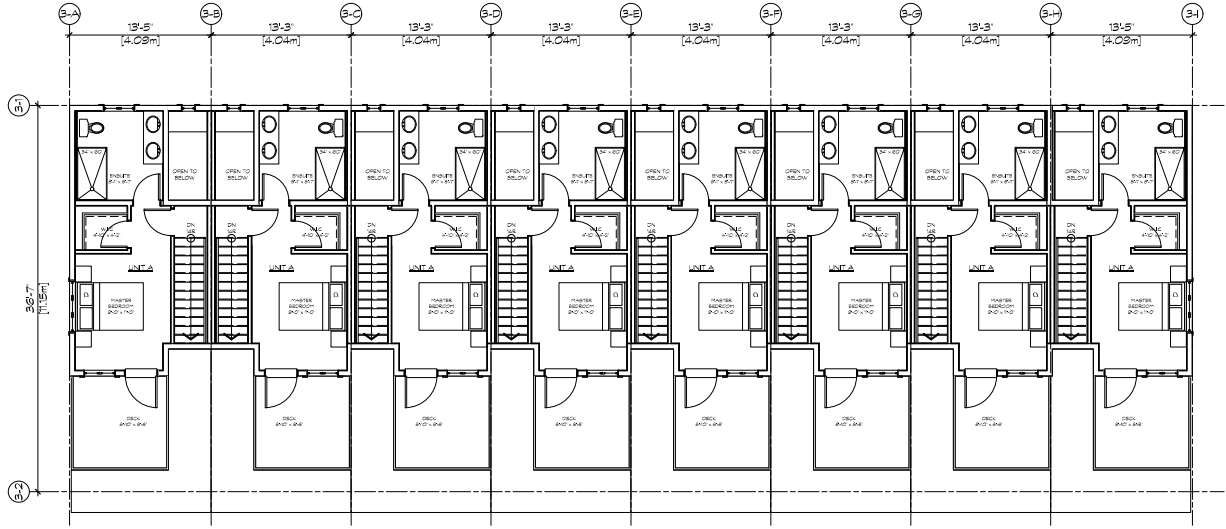

1 BUILDING 3-UPPER LEVEL
Scale: 1:100

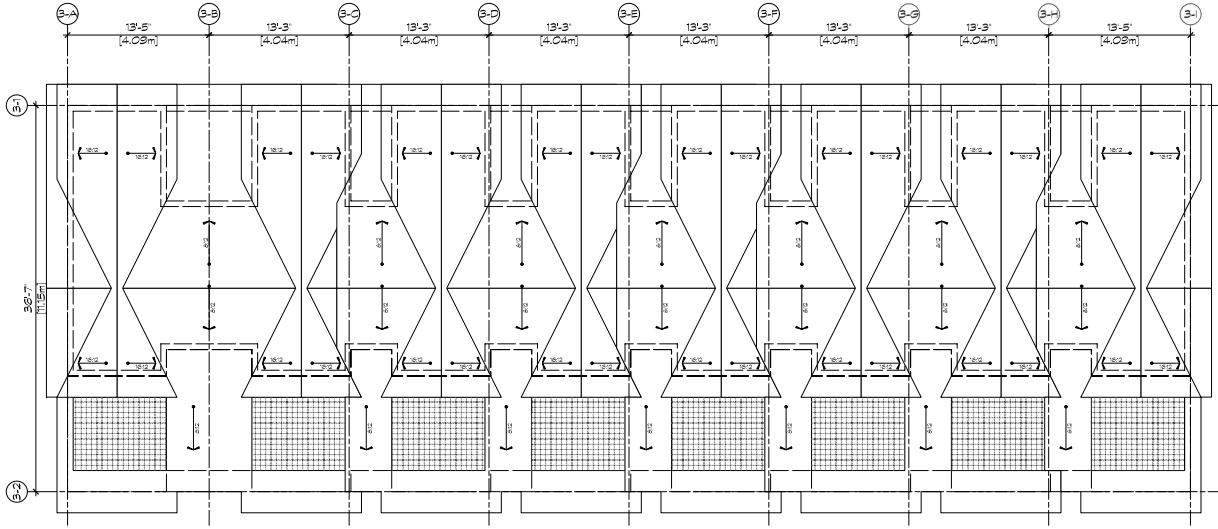

4 BUILDING 3-ROOF PLAN
Scale: 1:100

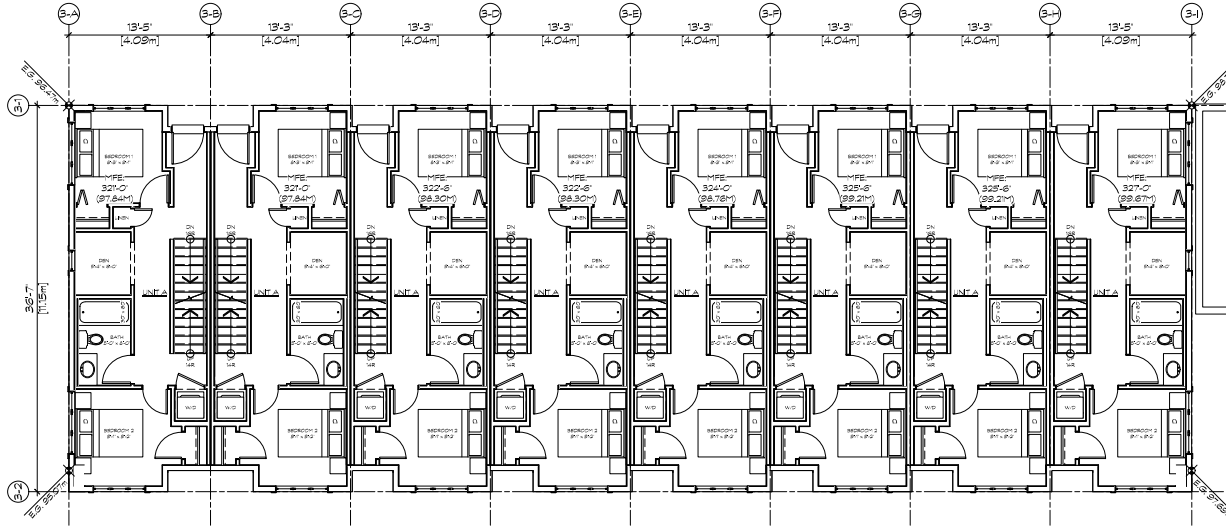


2 BUILDING 3-MAIN LEVEL
Scale: 1:100



3 BUILDING 3-LOWER LEVEL
Scale: 1:100

BUILDING 3 AREA		S.F	M2
00 LOWER LEVEL		3646.0 S.F	338.7 M2
02 MAIN LEVEL		3764.5 S.F	349.7 M2
03 UPPER LEVEL		2375.1 S.F	220.7 M2
GROSS AREA		9785.6 S.F	909.1 M2


AVERAGE EXISTING GRADE CALCULATIONS:
 $96.47 + 95.07 + 97.69 + 98.77 = 388.00 / 4 = 97.00M$

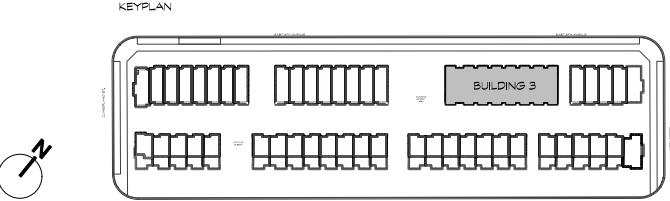

BUILDING 3 - ELEVATIONS




1 BUILDING 3 - NORTH ELEVATION (EAST 8TH AVE.)
Scale: 1:100

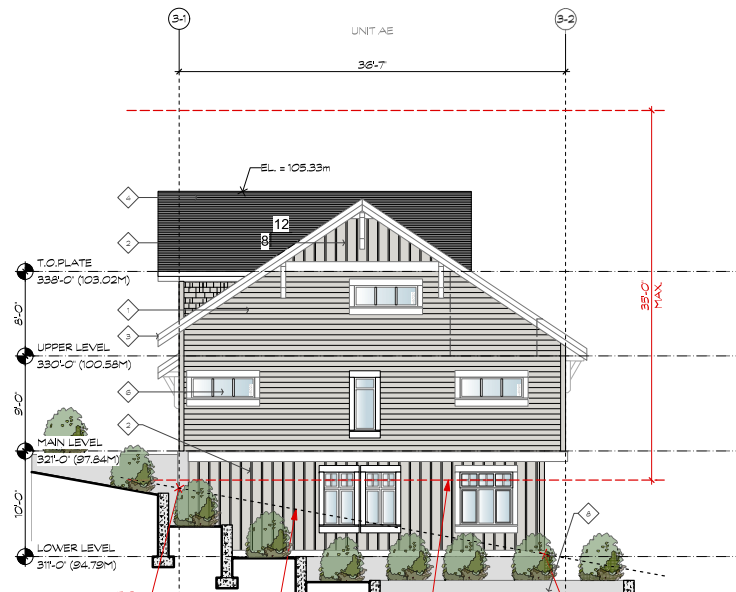

2 BUILDING 3 - WEST ELEVATION
Scale: 1:100



3 BUILDING 3 - SOUTH ELEVATION (MEWS)
Scale: 1:100

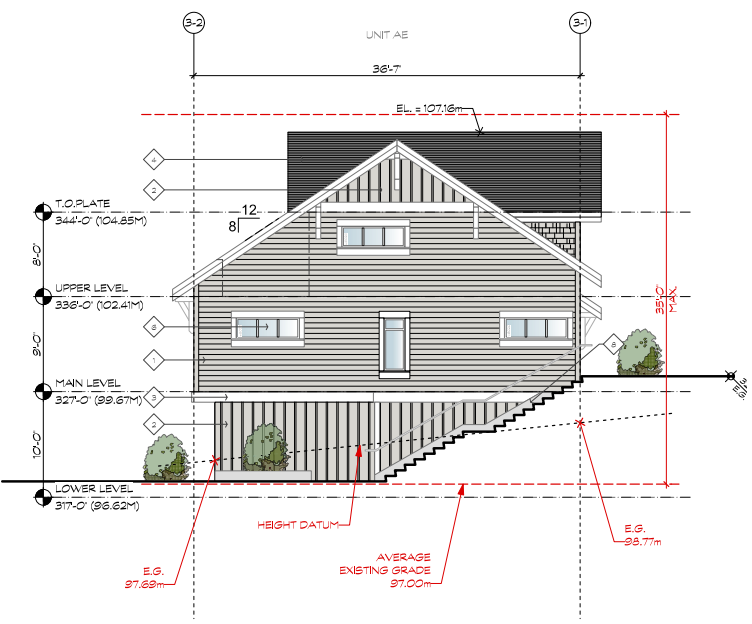

4 BUILDING 3 - EAST ELEVATION
Scale: 1:100

- SCHEME 3**
- 1 HARDIE SHINGLES PAINTED - BM - 1471 SHORELINE
 - 2 HARDIE BOARD & BATTEN PAINTED - BM - 1471 SHORELINE
 - 3 TRIMS, FASCIAS PAINTED - BM - 212-70 CHANTLY LACE
 - 4 ROOF SHINGLES PASCO PRODUCTS - DRIFTWOOD
 - 5 GUTTERS PAINTED - BM - 212-70 CHANTLY LACE
 - 6 VINYL WINDOWS & SLIDING DOORS STD. WHITE W/ CLEAR GLAZING
 - 7 ENTRANCE DOORS PAINTED - BM - 212-70 CHANTLY LACE
 - 8 CONCRETE


AVERAGE EXISTING GRADE CALCULATIONS:
 $96.47 + 95.07 + 97.69 + 98.77 = 388.00 / 4 = 97.00M$

CITY OF NEW WESTMINSTER - ZONING BYLAW


405.5
For the purpose of this district, basement shall mean the lowest storey of a unit which, on the side of the unit with the highest existing grade level, shall not, at any point along that side of the unit, be more than 1 meter (3.28 feet) above the existing grade level.

405.6
A basement shall not extend beyond the walls of the storey above.


PROPOSED DEVELOPMENT

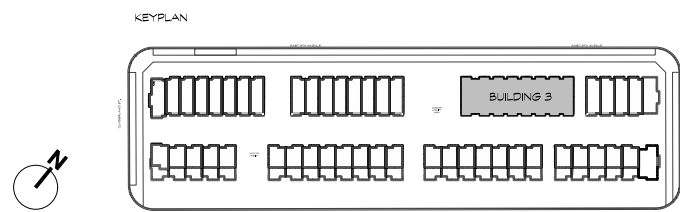


BUILDING 4 - FLOOR PLANS

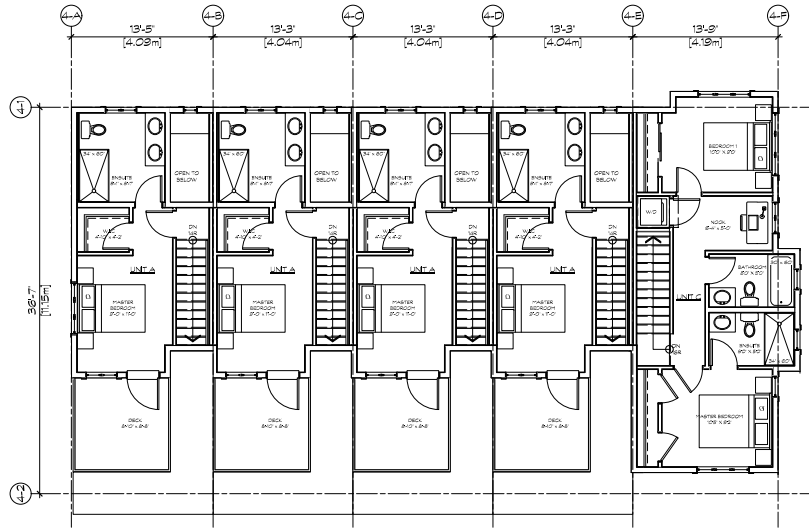


1 BUILDING 4-UPPER LEVEL
Scale: 1:100

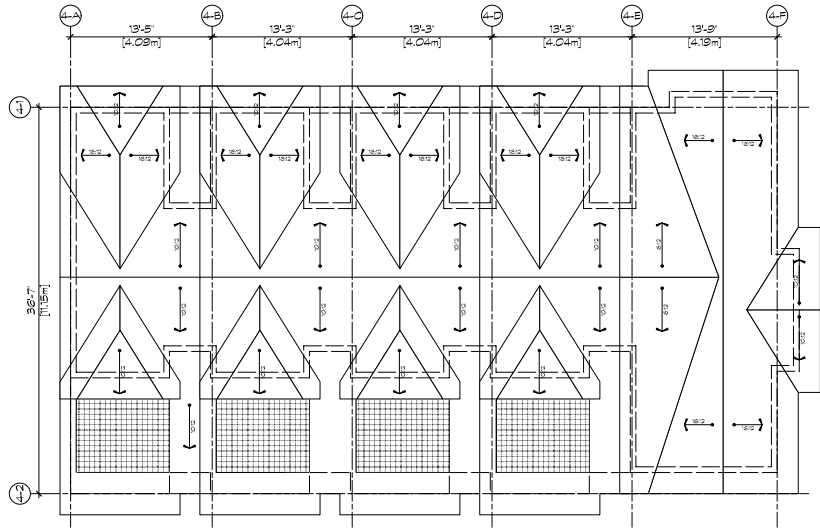

4 BUILDING 4-ROOF PLAN
Scale: 1:100

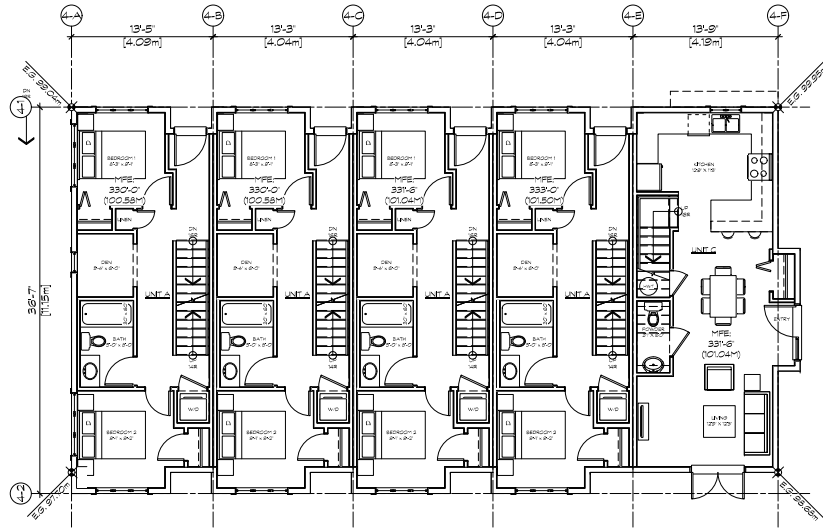


2 BUILDING 4-MAIN LEVEL
Scale: 1:100

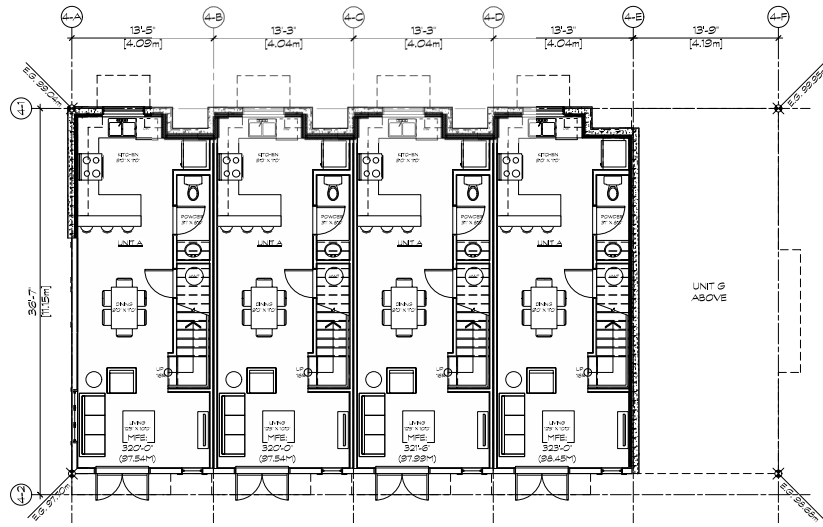

3 BUILDING 4-LOWER LEVEL
Scale: 1:100

BUILDING 4 AREA		S.F	M2
00 LOWER LEVEL		1623.0 S.F	169.4 M2
02 MAIN LEVEL		2362.3 S.F	221.3 M2
03 UPPER LEVEL		1708.2 S.F	158.7 M2
GROSS AREA		5913.5 S.F	549.4 M2


AVERAGE EXISTING GRADE CALCULATIONS:
 $99.04 + 97.70 + 98.68 + 99.95 = 395.37 / 4 = 98.84m$

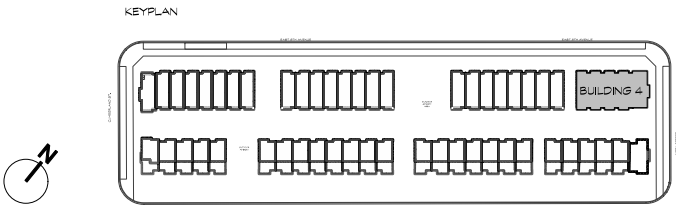

BUILDING 4 - ELEVATIONS



1 BUILDING 4 - NORTH ELEVATION (EAST 8TH AVE.) Scale: 1:100

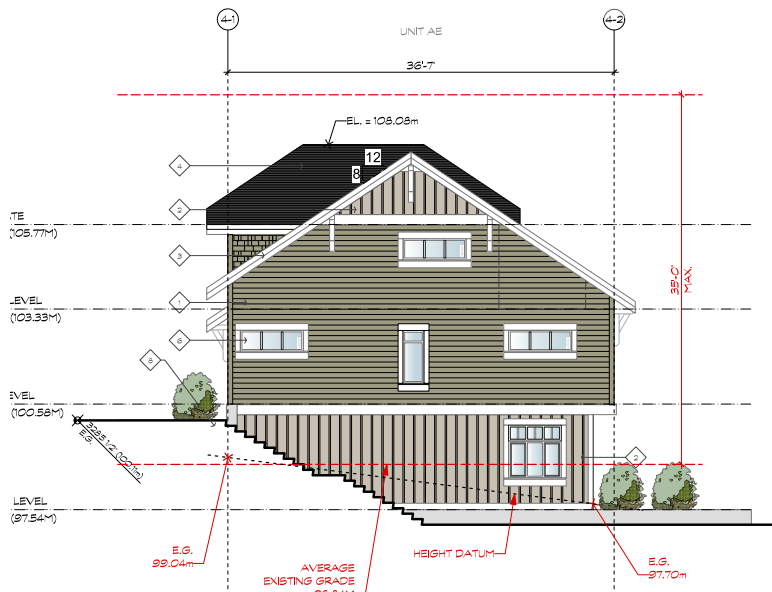

2 BUILDING 4 - WEST ELEVATION Scale: 1:100



3 BUILDING 4 - SOUTH ELEVATION (MEWS) Scale: 1:100



4 BUILDING 4 - EAST ELEVATION Scale: 1:100

- SCHEME 4
- 1 HARDB SHINGLES PAINTED - BM - HC113 LOUISBURG GREEN
 - 2 HARDB BOARD & BATTEN PAINTED - BM - HC168 CHELSEA GREY
 - 3 TRIMS, FASCIAS PAINTED - BM - 212-70 CHANTLY LACE
 - 4 ROOF SHINGLES PASCO PRODUCTS - DRIFTWOOD
 - 5 GUTTERS PAINTED - BM - 212-70 CHANTLY LACE
 - 6 VINYL WINDOWS & SLIDING DOORS STD. WHITE W/ CLEAR GLAZING
 - 7 ENTRANCE DOORS PAINTED - BM - 212-70 CHANTLY LACE
 - 8 CONCRETE


AVERAGE EXISTING GRADE CALCULATIONS:
 $99.04 + 97.70 + 98.68 + 99.95 = 395.37 / 4 = 98.84m$

CITY OF NEW WESTMINSTER - ZONING BYLAW


405.5
For the purpose of this district, basement shall mean the lowest storey of a unit which, on the side of the unit with the highest existing grade level, shall not, at any point along that side of the unit, be more than 1 meter (3.28 feet) above the existing grade level.

405.6
A basement shall not extend beyond the walls of the storey above.


BUILDING 5 - FLOOR PLANS

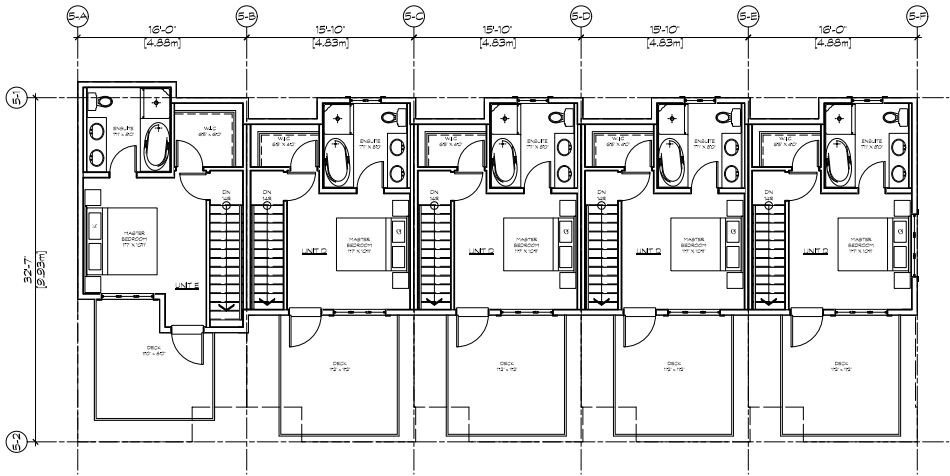


1 BUILDING 5-UPPER LEVEL
Scale: 1/100

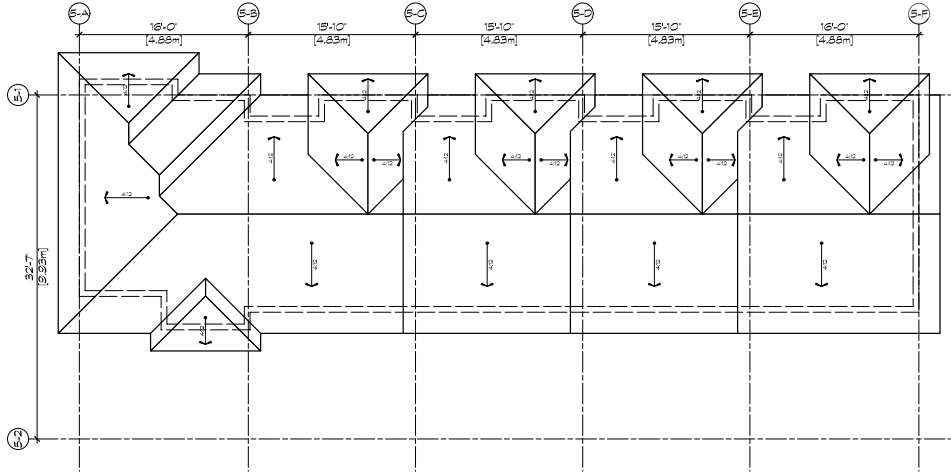

4 BUILDING 5-ROOF PLAN
Scale: 1/100

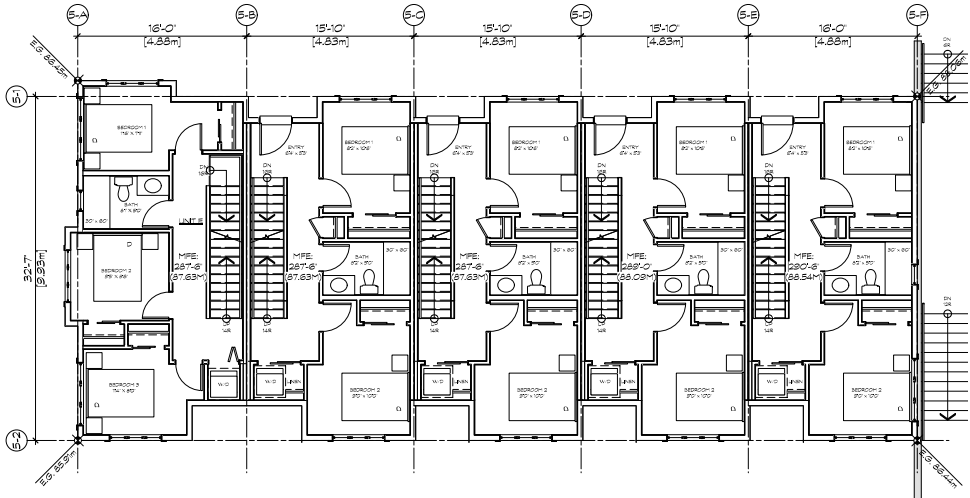


2 BUILDING 5-MAIN LEVEL
Scale: 1/100

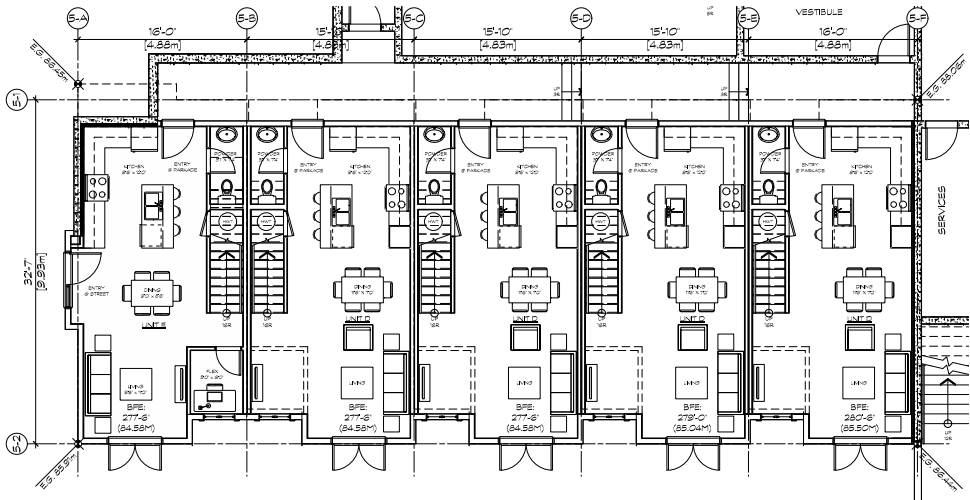

3 BUILDING 5-LOWER LEVEL
Scale: 1/100

BUILDING 5 AREA		S.F	M2
O0 LOWER LEVEL		2384.1 S.F	221.5 M2
O2 MAIN LEVEL		2479.4 S.F	230.3 M2
O3 UPPER LEVEL		1600.1 S.F	148.7 M2
GROSS AREA		6463.5 S.F	600.5 M2


AVERAGE EXISTING GRADE CALCULATIONS:
 $86.45 + 85.91 + 86.44 + 88.06 \div 4 = 86.71m$

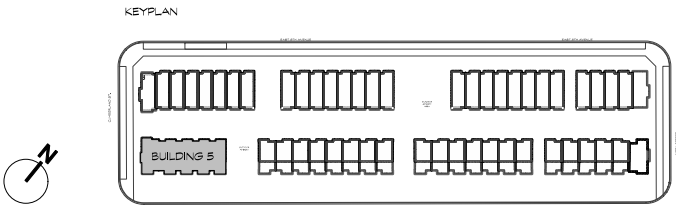

BUILDING 5 - ELEVATIONS




1 BUILDING 5 - NORTH ELEVATION (MEWS)
Scale: 1:100

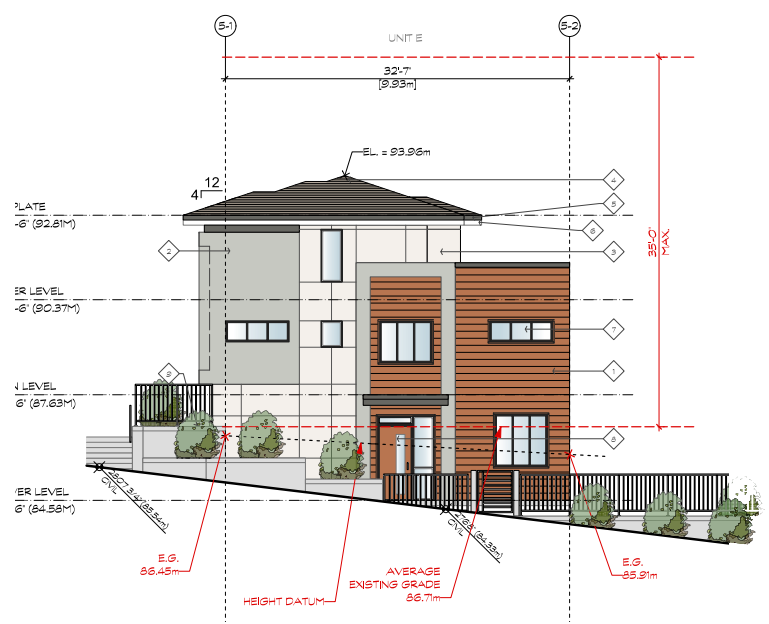

2 BUILDING 5 - WEST ELEVATION
Scale: 1:100



3 BUILDING 5 - SOUTH ELEVATION (LANE)
Scale: 1:100

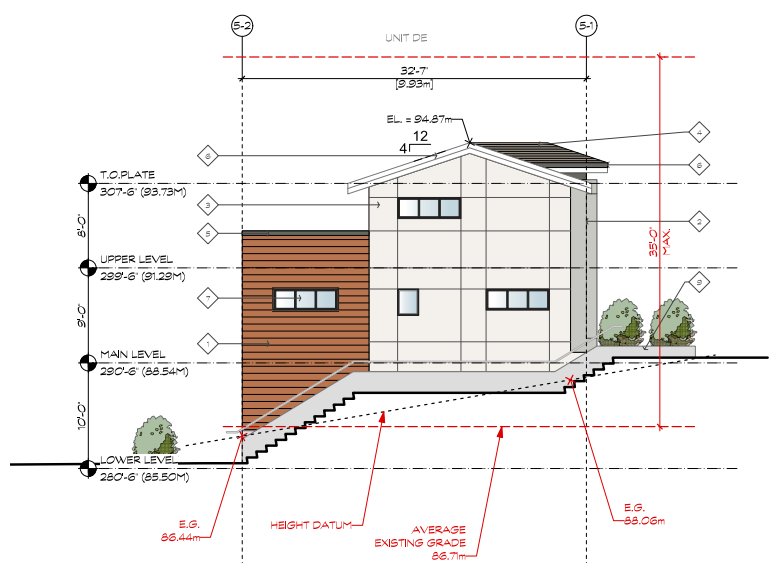

4 BUILDING 5 - EAST ELEVATION
Scale: 1:100


- SCHEME 1**
- 6" LAP HARDIE SIDING PAINTED - BM - AF-225 PRENZE
 - HARDIE PANELS W/ EASY TRIM REVEALS PAINTED - BM - HC-170 STONINGTON GREY
 - HARDIE PANELS W/ EASY TRIM REVEALS PAINTED - BM - OC-69 WHITE OULENCE
 - ROOF SHINGLES PASCO PRODUCTS - OAKWOOD
 - TRIMS, FASCIAS & GUTTERS PAINTED - BM - HC-168 KENDALL CHARCOAL
 - FASCIAS PAINTED - BM - 212-70 CHANTLY LACE
 - VINYL WINDOWS & SLIDING DOORS STD. BLACK W/ CLEAR GLAZING
 - ENTRANCE DOORS PAINTED - BM - AF-225 PRENZE
 - CONCRETE

AVERAGE EXISTING GRADE CALCULATIONS:
 $86.45 + 85.91 + 86.44 + 88.06 \div 4 = 86.71m$


CITY OF NEW WESTMINSTER - ZONING BYLAW

405.5
For the purpose of this district, basement shall mean the lowest storey of a unit which, on the side of the unit with the highest existing grade level, shall not, at any point along that side of the unit, be more than 1 meter (3.28 feet) above the existing grade level.


405.6
A basement shall not extend beyond the walls of the storey above.

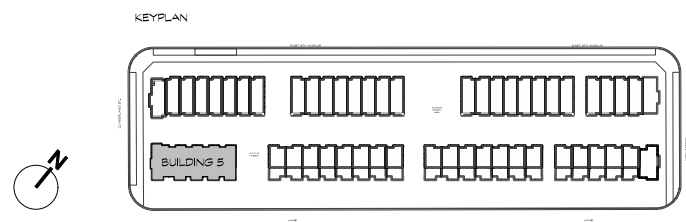


BUILDING 6 - FLOOR PLANS

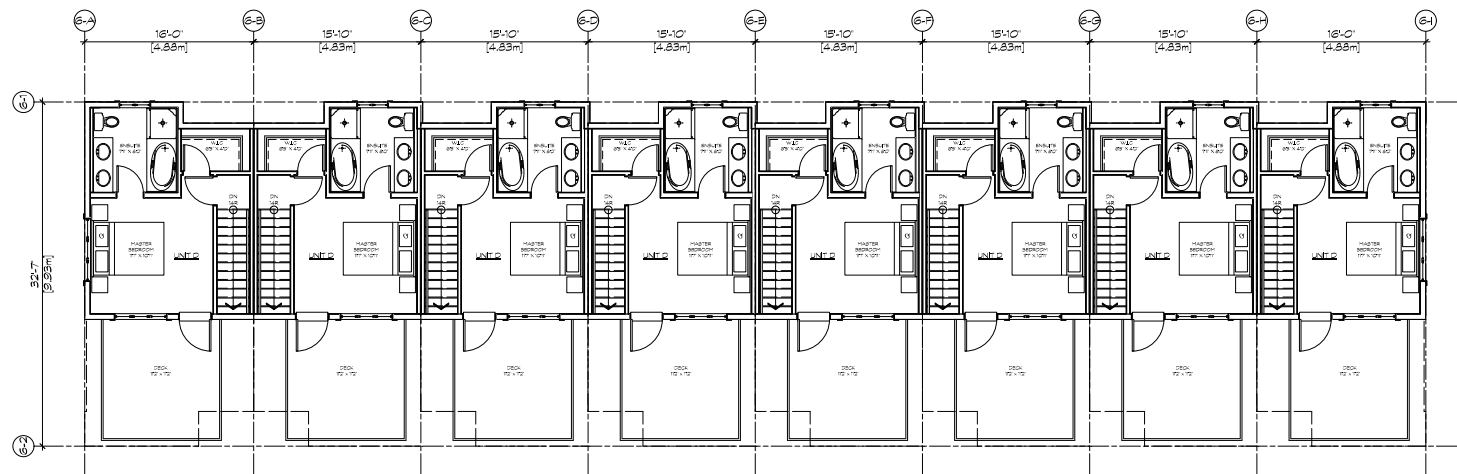


1 BUILDING 6-UPPER LEVEL
Scale: 1:100

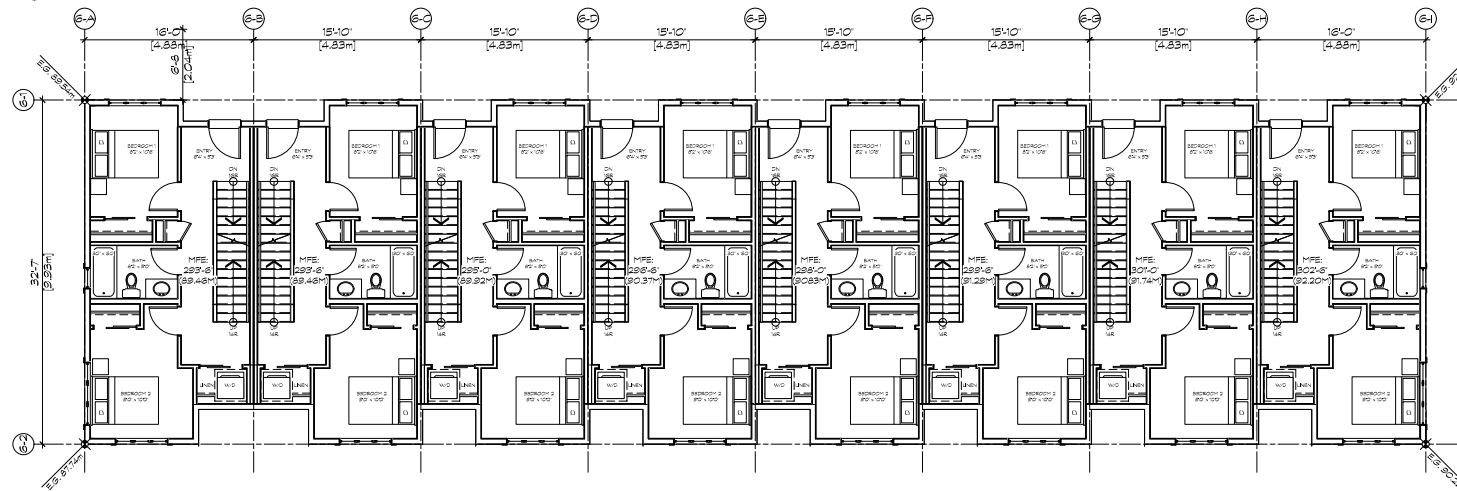

2 BUILDING 6-MAIN LEVEL
Scale: 1:100

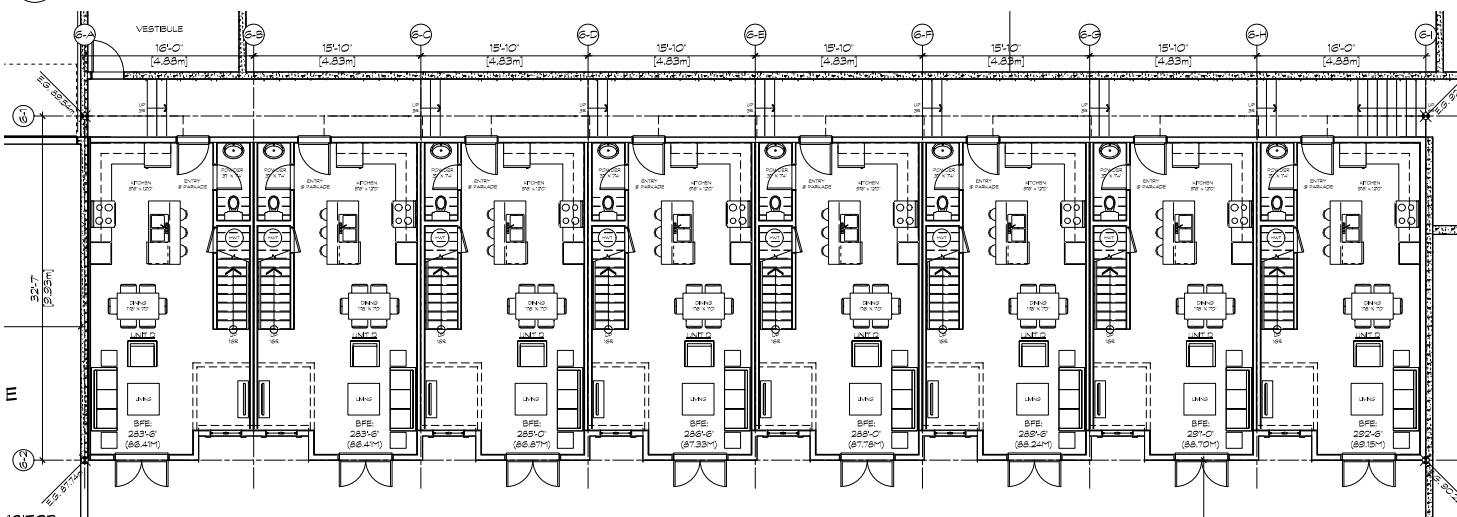


3 BUILDING 6-LOWER LEVEL
Scale: 1:100

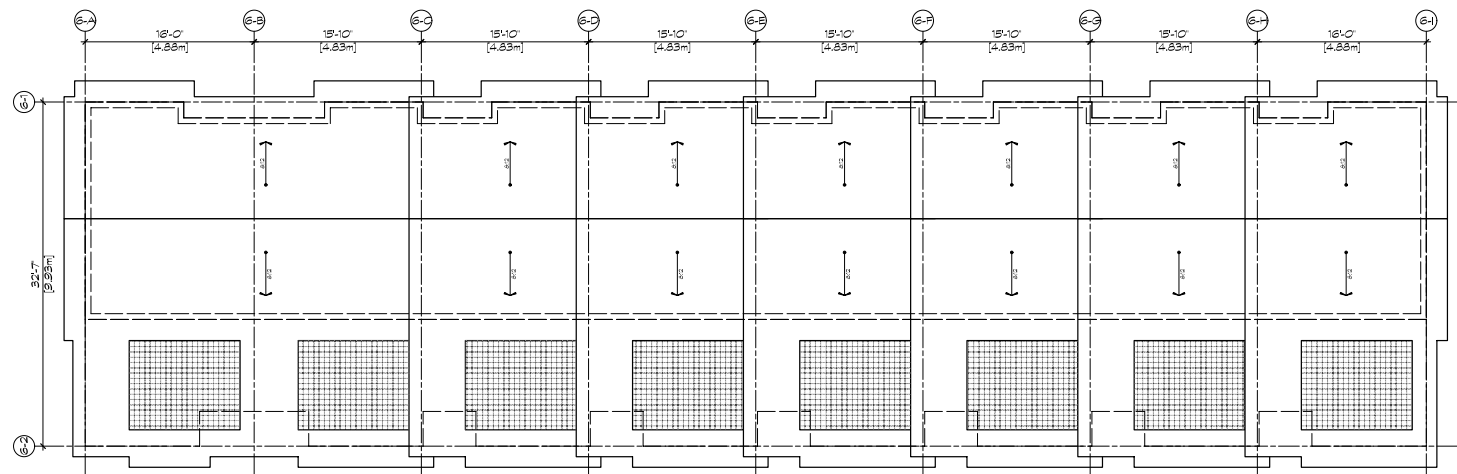

4 BUILDING 6-ROOF PLAN
Scale: 1:100

BUILDING 6 AREA		
	S.F.	M2
00 LOWER LEVEL	3790.6 S.F.	352.2 M2
02 MAIN LEVEL	3898.8 S.F.	362.2 M2
03 UPPER LEVEL	2508.3 S.F.	233.0 M2
GROSS AREA	10197.6 S.F.	947.4 M2


AVERAGE EXISTING GRADE CALCULATIONS:
 $89.54 + 87.74 + 90.22 + 92.95 \div 4 = 90.11m$

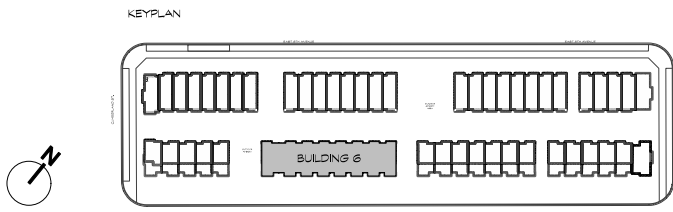

BUILDING 6 - ELEVATIONS




1 BUILDING 6 - NORTH ELEVATION (MEWS)
Scale: 1:100

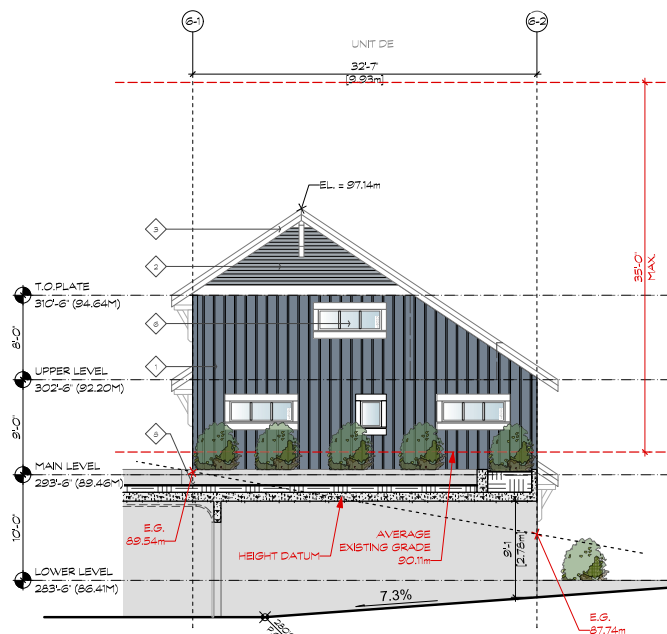

2 BUILDING 6 - WEST ELEVATION
Scale: 1:100



3 BUILDING 6 - SOUTH ELEVATION (LANE)
Scale: 1:100

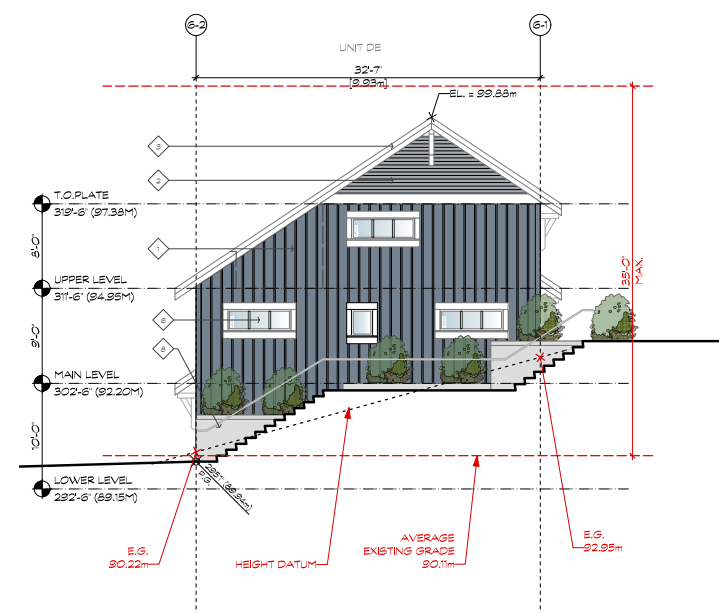

4 BUILDING 6 - EAST ELEVATION
Scale: 1:100


- SCHEME 2**
- ◆ HARDBOARD & BATTEN PAINTED - BM - 1829 BACHELOR BLUE
 - ◆ 4" LAP HARDBOARD PAINTED - BM - 2100-SO SILVER SPRING
 - ◆ TRIMS, FASCIAE PAINTED - BM - 212-TO CHANTLY LACE
 - ◆ ROOF SHINGLES PASCO PRODUCTS - ANTIQUE BLACK
 - ◆ GUTTERS PAINTED - BM - 212-TO CHANTLY LACE
 - ◆ VINYL WINDOWS & SLIDING DOORS STD. WHITE W/ CLEAR GLAZING
 - ◆ ENTRANCE DOORS PAINTED - BM - 212-TO CHANTLY LACE
 - ◆ CONCRETE

AVERAGE EXISTING GRADE CALCULATIONS:
 $89.54 + 87.74 + 90.22 + 92.95 = 360.45 / 4 = 90.11m$


CITY OF NEW WESTMINSTER - ZONING BYLAW

405.5
For the purpose of this district, basement shall mean the lowest storey of a unit which, on the side of the unit with the highest existing grade level, shall not, at any point along that side of the unit, be more than 1 meter (3.28 feet) above the existing grade level.


405.6
A basement shall not extend beyond the walls of the storey above.

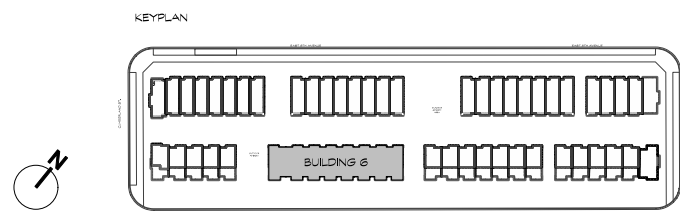


BUILDING 7 - FLOOR PLANS

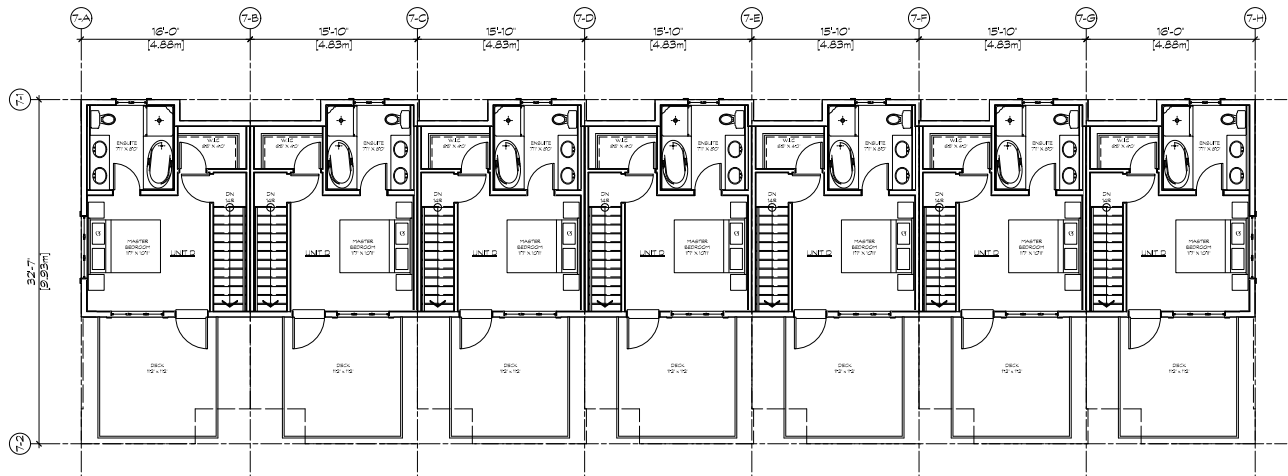


1 BUILDING 7-UPPER LEVEL
Scale: 1:100

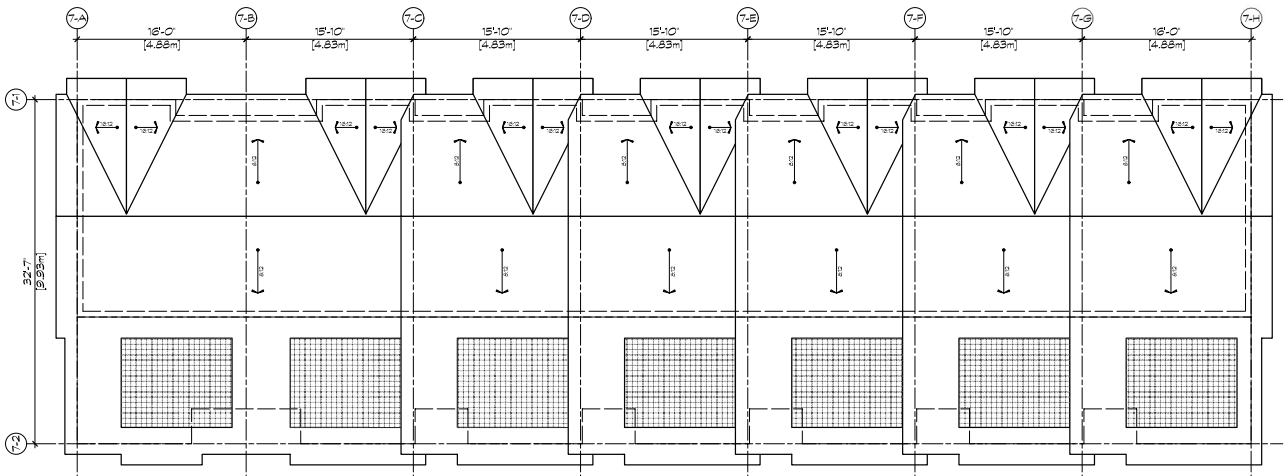

4 BUILDING 7-ROOF PLAN
Scale: 1:100

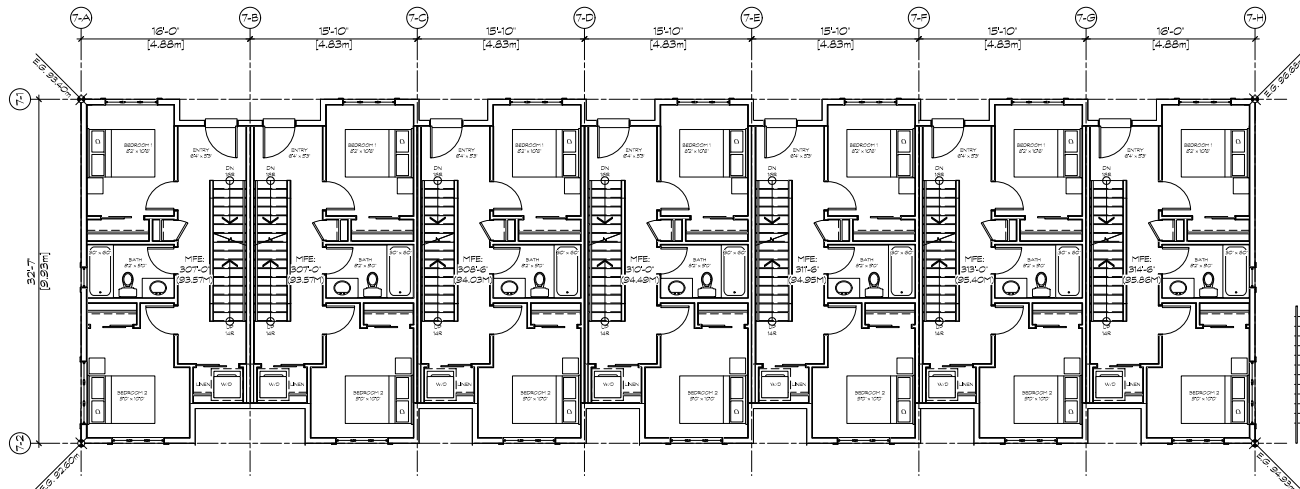


2 BUILDING 7-MAIN LEVEL
Scale: 1:100

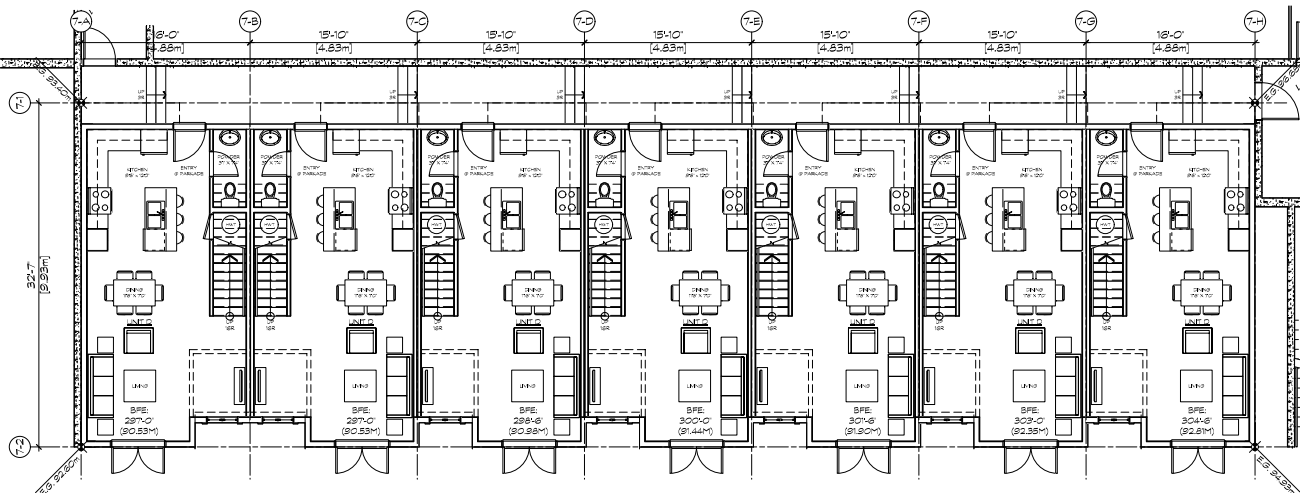

3 BUILDING 7-LOWER LEVEL
Scale: 1:100

BUILDING 7 AREA		S.F.	M2
O0 LOWER LEVEL		3317.9 S.F.	308.2 M2
O2 MAIN LEVEL		3412.6 S.F.	317.0 M2
O3 UPPER LEVEL		2195.5 S.F.	204.0 M2
GROSS AREA		8926.0 S.F.	829.3 M2


AVERAGE EXISTING GRADE CALCULATIONS:
 $93.40 + 92.60 + 94.93 + 96.68 = 377.61 / 4 = 94.40m$

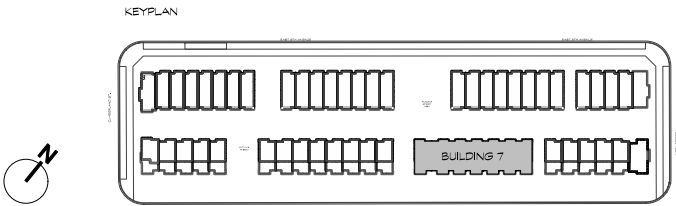

BUILDING 7 - ELEVATIONS




1 BUILDING 7 - NORTH ELEVATION (MEWS)
Scale: 1:100

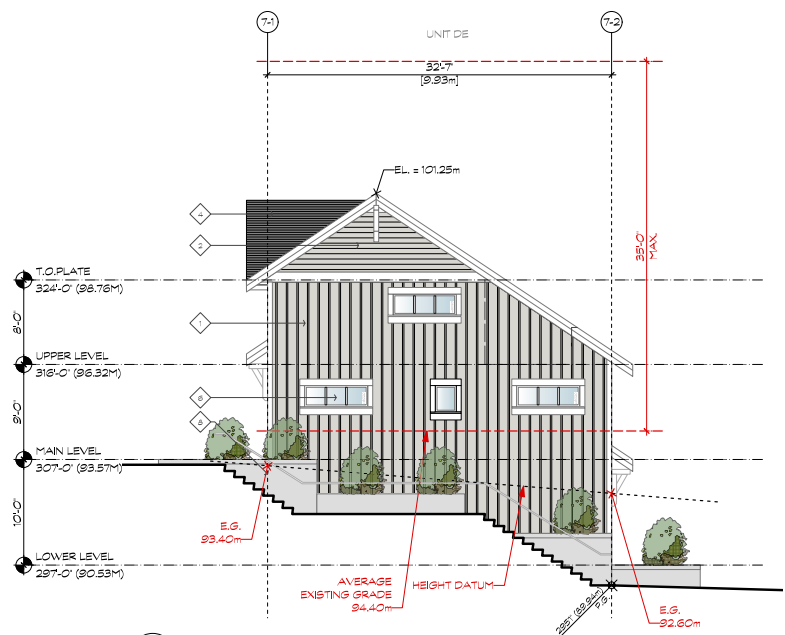

2 BUILDING 7 - WEST ELEVATION
Scale: 1:100



3 BUILDING 6 - SOUTH ELEVATION (LANE)
Scale: 1:100

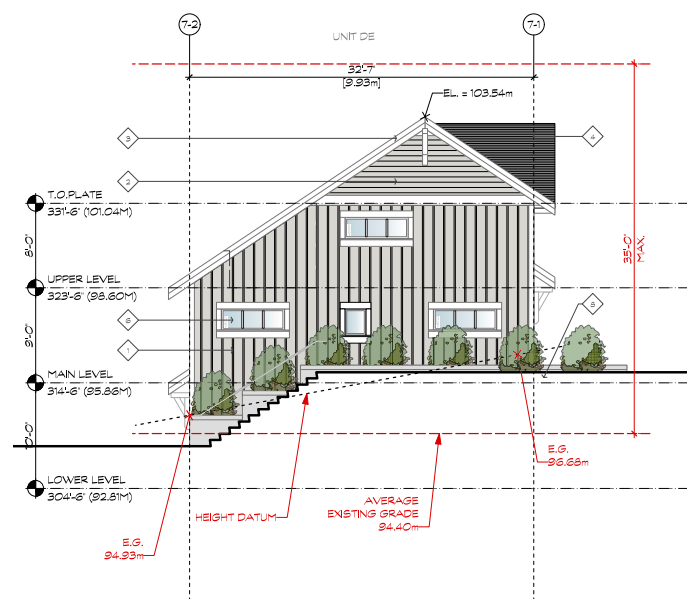

4 BUILDING 7 - EAST ELEVATION
Scale: 1:100


- SCHEME 3**
- ◆ HARDIE SHINGLES PAINTED - BM - 1471 SHORELINE
 - ◆ HARDIE BOARD & BATTEN PAINTED - BM - 1471 SHORELINE
 - ◆ TRIMS, FASCIAS PAINTED - BM - 212-70 CHANTLY LACE
 - ◆ ROOF SHINGLES PASCO PRODUCTS - DRIFTWOOD
 - ◆ GUTTERS PAINTED - BM - 212-70 CHANTLY LACE
 - ◆ VINYL WINDOWS & SLIDING DOORS STD. WHITE W/ CLEAR GLAZING
 - ◆ ENTRANCE DOORS PAINTED - BM - 212-70 CHANTLY LACE
 - ◆ CONCRETE

AVERAGE EXISTING GRADE CALCULATIONS:
 $93.40 + 92.60 + 94.93 + 96.68 = 377.61 / 4 = 94.40m$


CITY OF NEW WESTMINSTER - ZONING BYLAW

405.5
For the purpose of this district, basement shall mean the lowest storey of a unit which, on the side of the unit with the highest existing grade level, shall not, at any point along that side of the unit, be more than 1 meter (3.28 feet) above the existing grade level.


405.6
A basement shall not extend beyond the walls of the storey above.

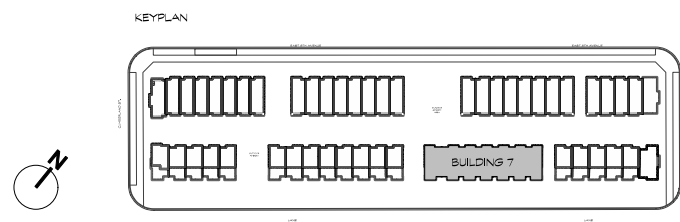


BUILDING 8 - FLOOR PLANS

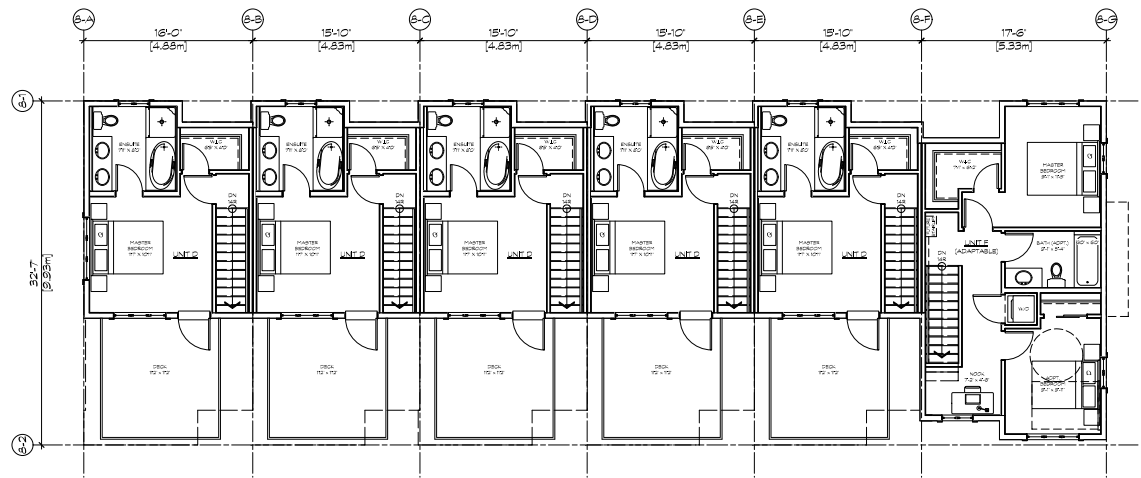


1 BUILDING 8-UPPER LEVEL
Scale: 1/100

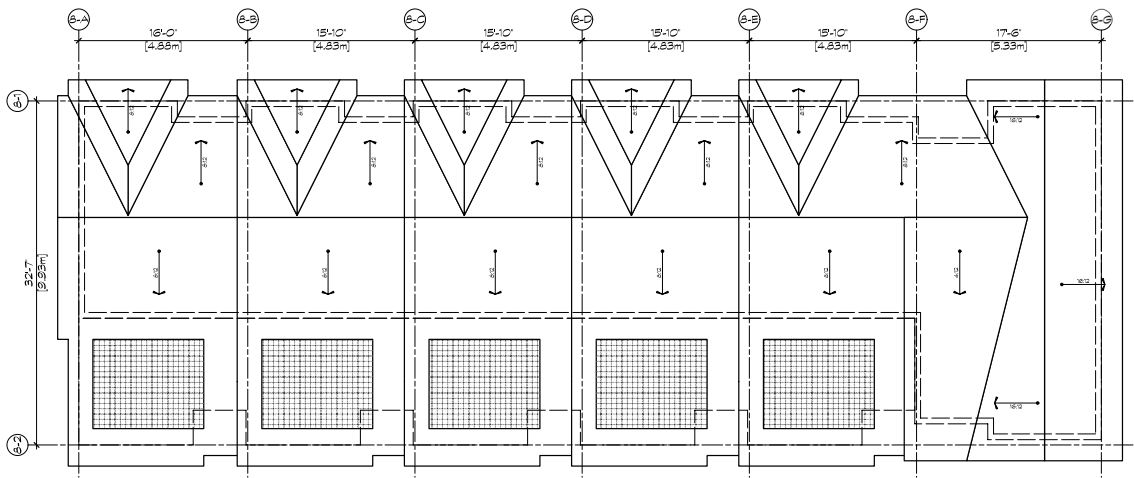

4 BUILDING 8-ROOF PLAN
Scale: 1/100

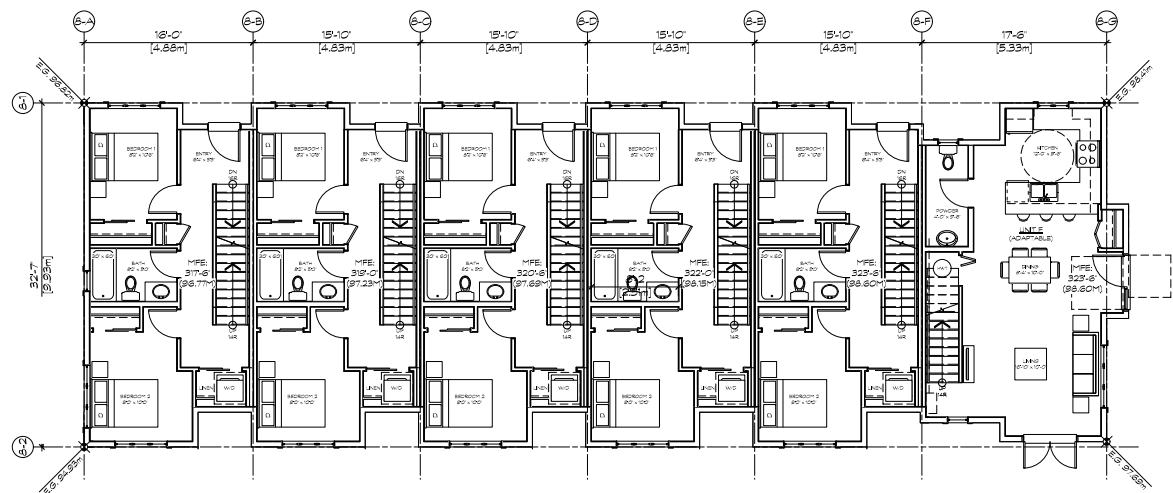


2 BUILDING 8-MAIN LEVEL
Scale: 1/100

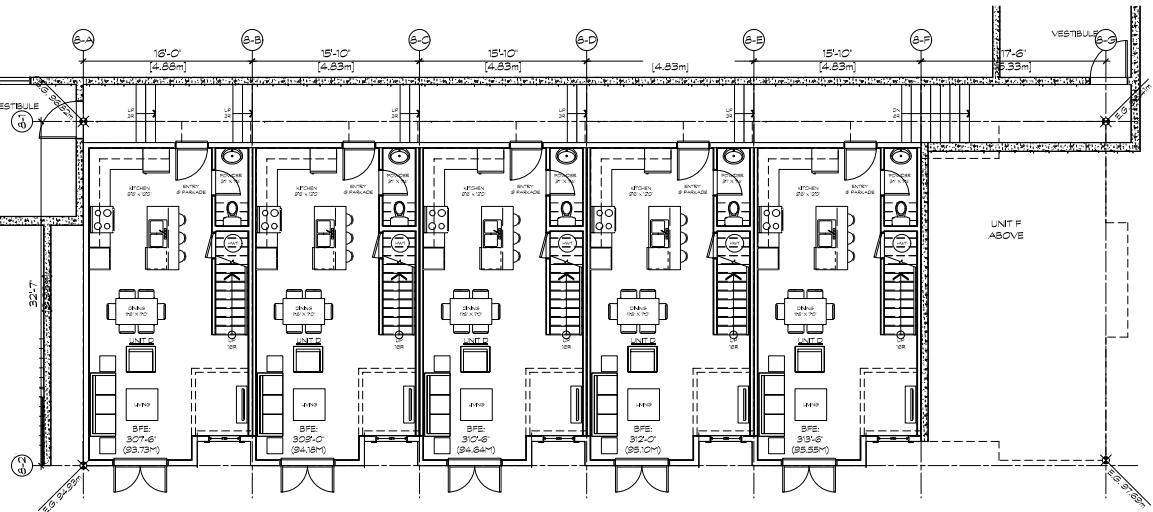

3 BUILDING 8-LOWER LEVEL
Scale: 1/100

BUILDING 8 AREA		S.F.	M2
O0 LOWER LEVEL		2367.9 S.F.	220.0 M2
O2 MAIN LEVEL		2981.0 S.F.	276.9 M2
O3 UPPER LEVEL		2091.1 S.F.	194.3 M2
GROSS AREA		7440.0 S.F.	691.2 M2


AVERAGE EXISTING GRADE CALCULATIONS:
 $96.82 + 94.93 + 97.69 + 98.41 \div 4 = 96.96m$

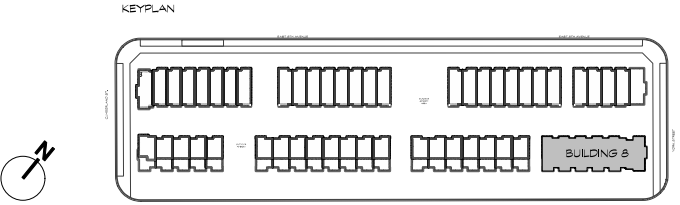

BUILDING 8 - ELEVATIONS




1 BUILDING 8 - NORTH ELEVATION (MEWS)
Scale: 1:100

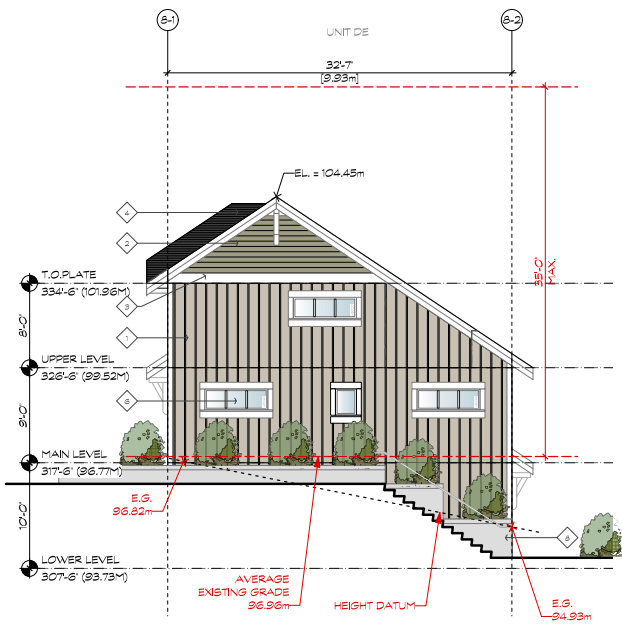

2 BUILDING 8 - WEST ELEVATION
Scale: 1:100



3 BUILDING 8 - SOUTH ELEVATION (LANE)
Scale: 1:100

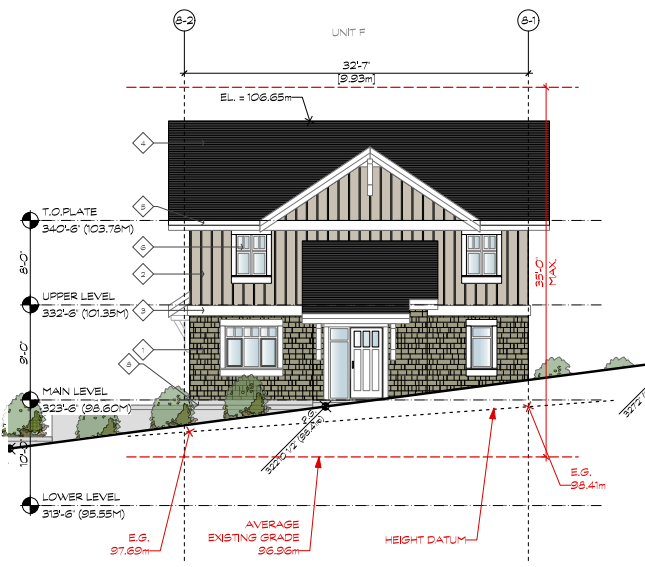

4 BUILDING 8 - EAST ELEVATION (YORK STREET)
Scale: 1:100


- SCHEME 4**
- 1 HARDB SHINGLES PAINTED - BM - HC113 LOUSBURG GREEN
 - 2 HARDB BOARD & BATTEN PAINTED - BM - HC168 CHELSEA GREY
 - 3 TRIMS, FASCIAS PAINTED - BM - 212-170 CHANTLY LACE
 - 4 ROOF SHINGLES PASCO PRODUCTS - DRIFTWOOD
 - 5 GUTTERS PAINTED - BM - 212-170 CHANTLY LACE
 - 6 VINYL WINDOWS & SLIDING DOORS STD. WHITE W/ CLEAR GLAZING
 - 7 ENTRANCE DOORS PAINTED - BM - 212-170 CHANTLY LACE
 - 8 CONCRETE

AVERAGE EXISTING GRADE CALCULATIONS:
 $96.82 + 94.93 + 97.69 + 98.41 \div 4 = 96.96m$


CITY OF NEW WESTMINSTER - ZONING BYLAW

405.5
For the purpose of this district, basement shall mean the lowest storey of a unit which, on the side of the unit with the highest existing grade level, shall not, at any point along that side of the unit, be more than 1 meter (3.28 feet) above the existing grade level.


405.6
A basement shall not extend beyond the walls of the storey above.

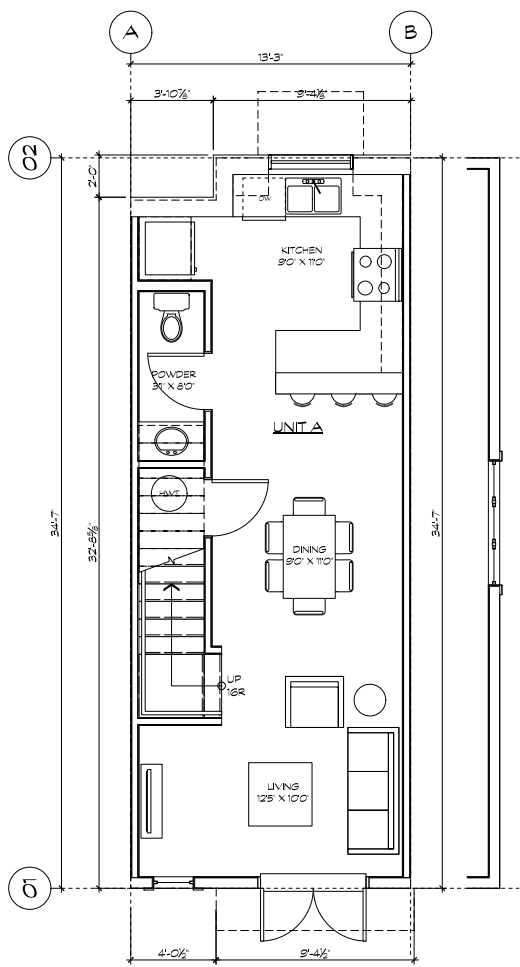

1 UNIT A LEVEL 1
Scale: 1:50

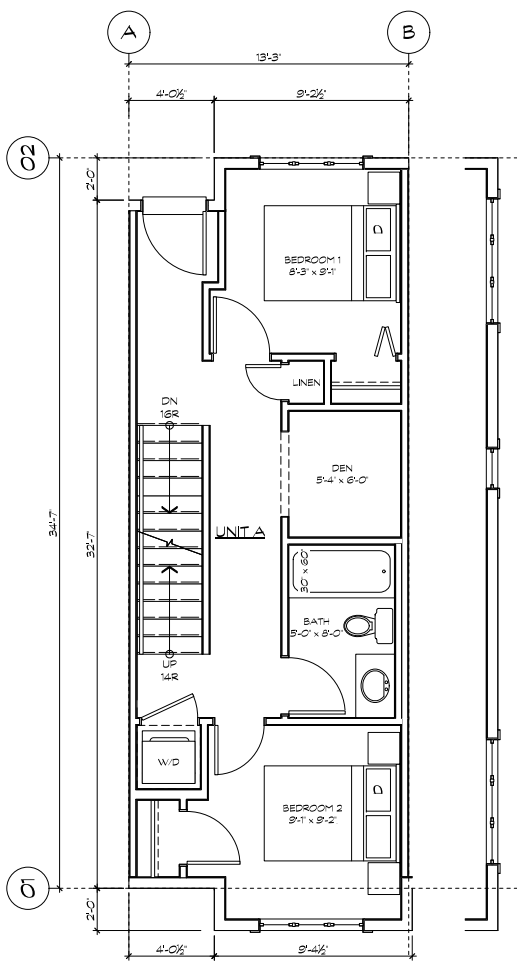



2 UNIT A LEVEL 2
Scale: 1:50

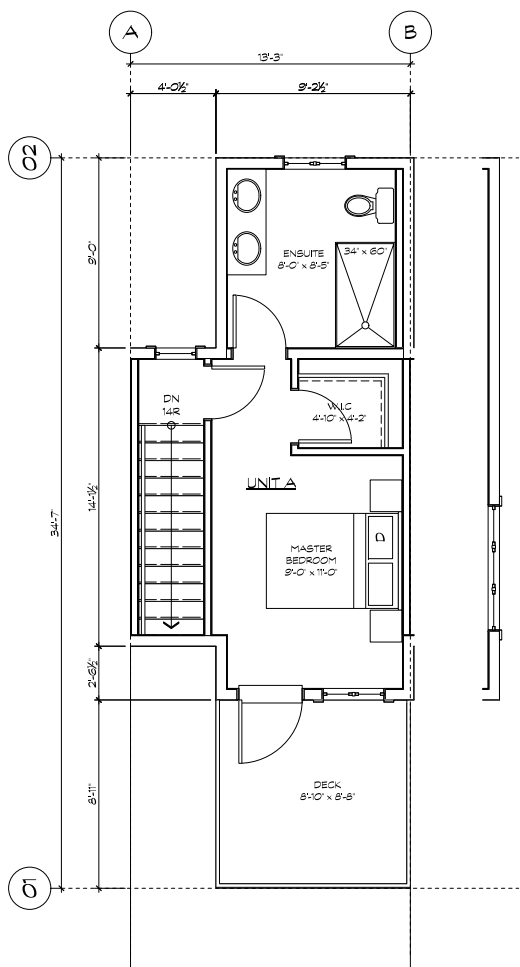


3 UNIT A LEVEL 3
Scale: 1:50

UNIT TYPE A DATA		S.F.	M2
00 LOWER LEVEL		450.1 S.F.	41.8 M2
02 MAIN LEVEL		468.6 S.F.	43.5 M2
03 UPPER LEVEL		293.4 S.F.	27.3 M2
GROSS AREA		1212.1 S.F.	112.6 M2
NET AREA		1212.1 S.F.	112.6 M2

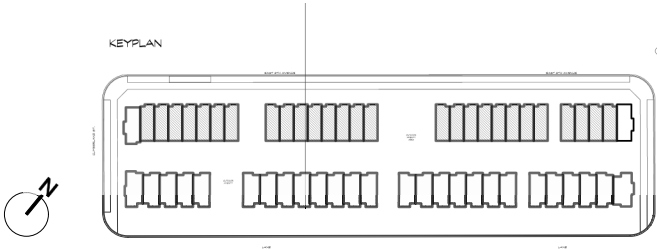


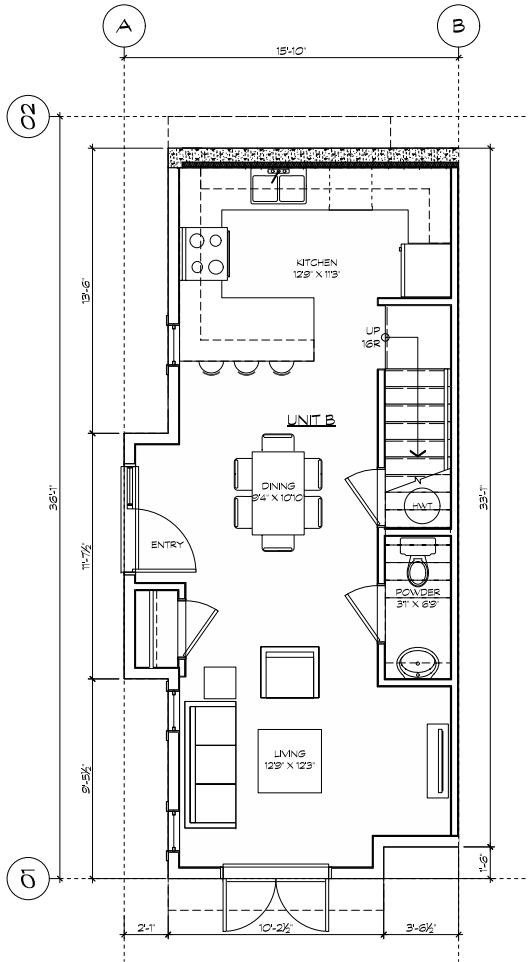

1 UNIT B LEVEL 1
Scale: 1:50

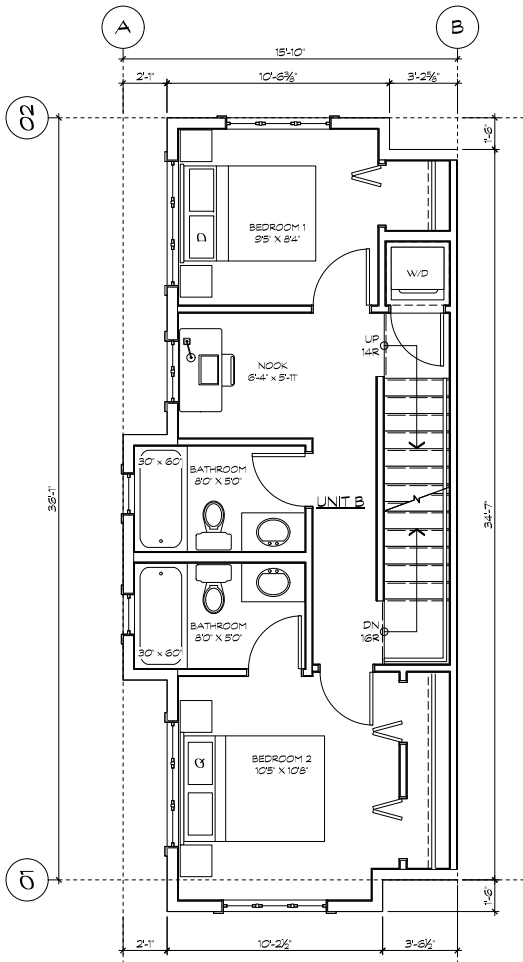



2 UNIT B LEVEL 2
Scale: 1:50

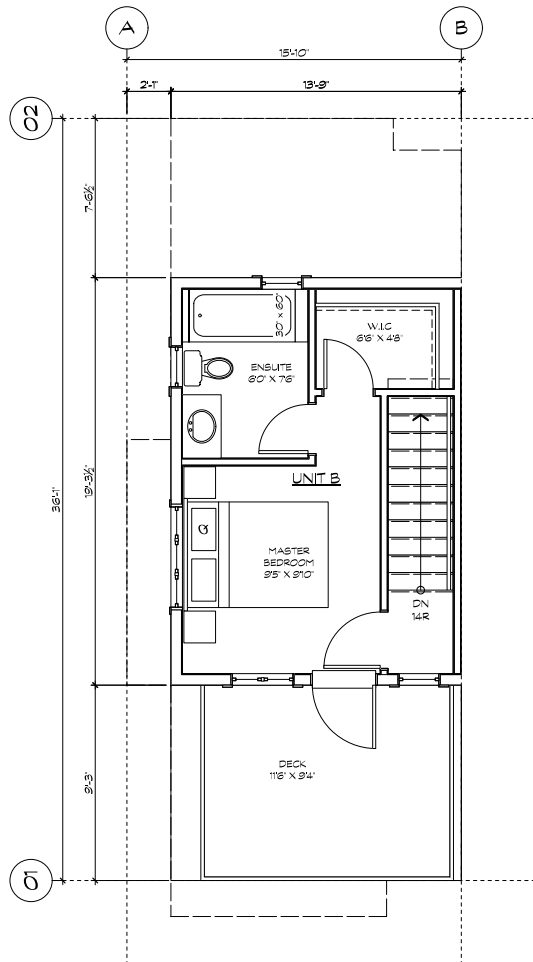


3 UNIT B LEVEL 3
Scale: 1:50

UNIT TYPE B DATA		
	S.F.	M2
00 LOWER LEVEL	494.4 S.F.	45.9 M2
02 MAIN LEVEL	530.8 S.F.	49.3 M2
03 UPPER LEVEL	265.3 S.F.	24.6 M2
GROSS AREA	1290.5 S.F.	119.9 M2
NET AREA	1290.5 S.F.	119.9 M2

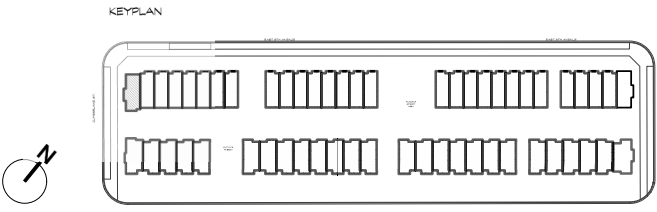

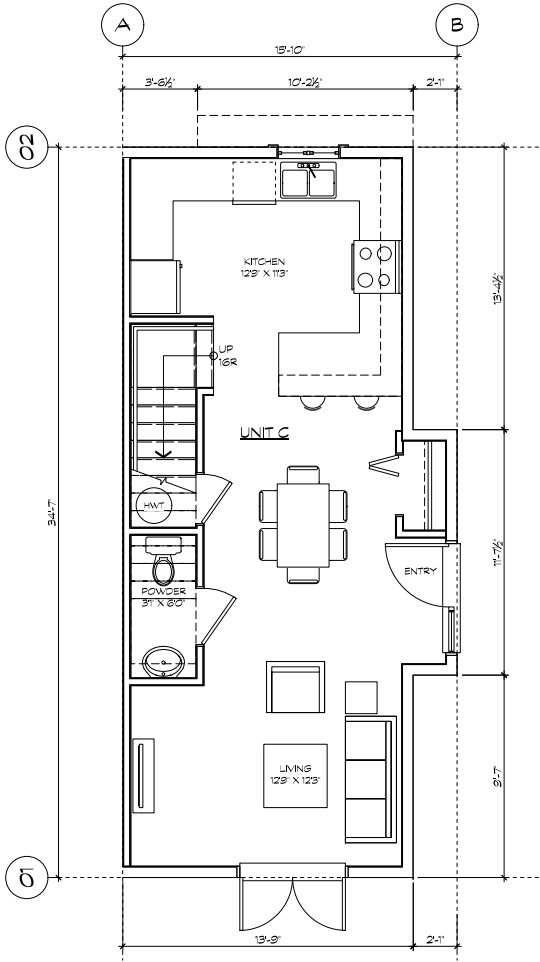



1 UNIT C LEVEL 1
Scale: 1:50

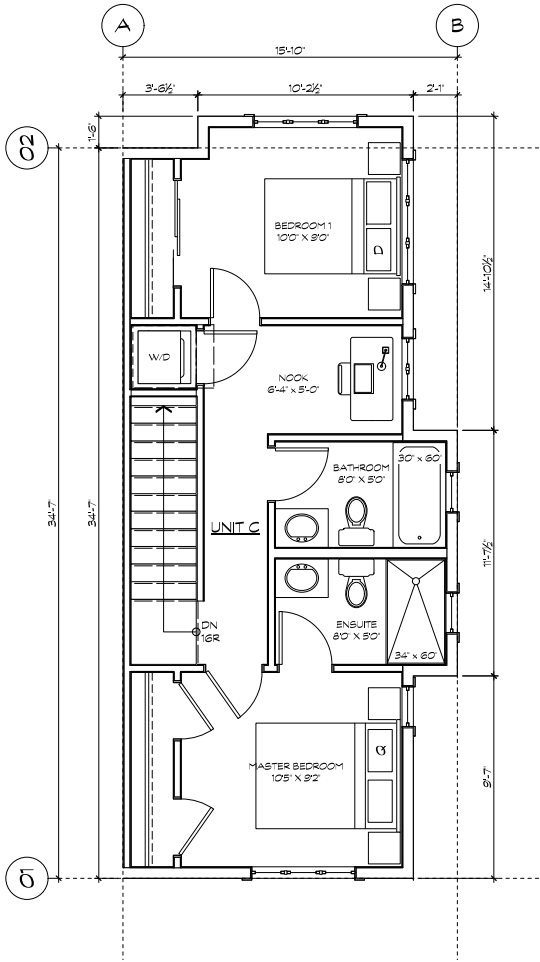


2 UNIT C LEVEL 2
Scale: 1:50

UNIT TYPE C DATA	S.F.	M2
00 LOWER LEVEL	499.7 S.F.	46.4 M2
02 MAIN LEVEL	515.1 S.F.	47.8 M2
03 UPPER LEVEL	0.0 S.F.	0.0 M2
GROSS AREA	1014.8 S.F.	94.3 M2
NET AREA	1014.8 S.F.	94.3 M2

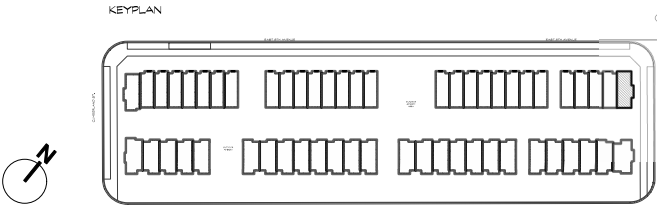


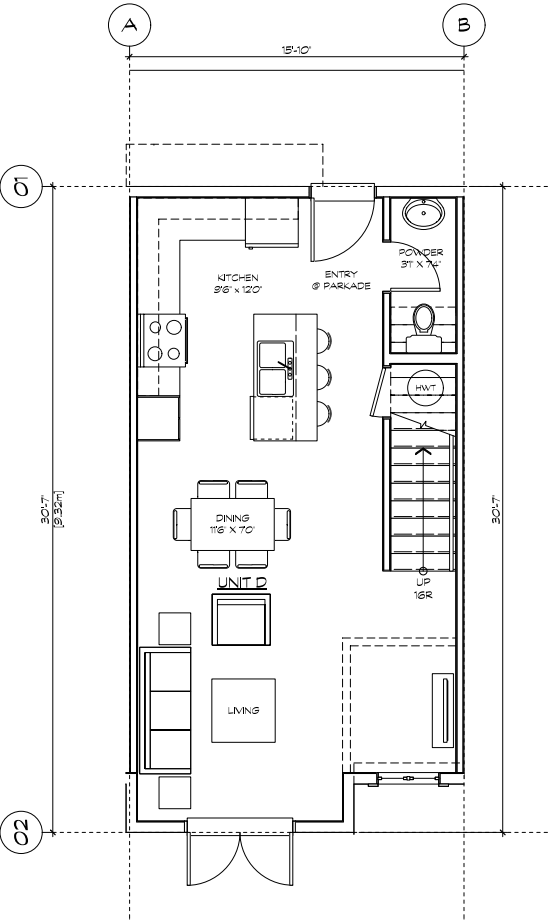

1 UNIT D LEVEL 1
Scale: 1:50

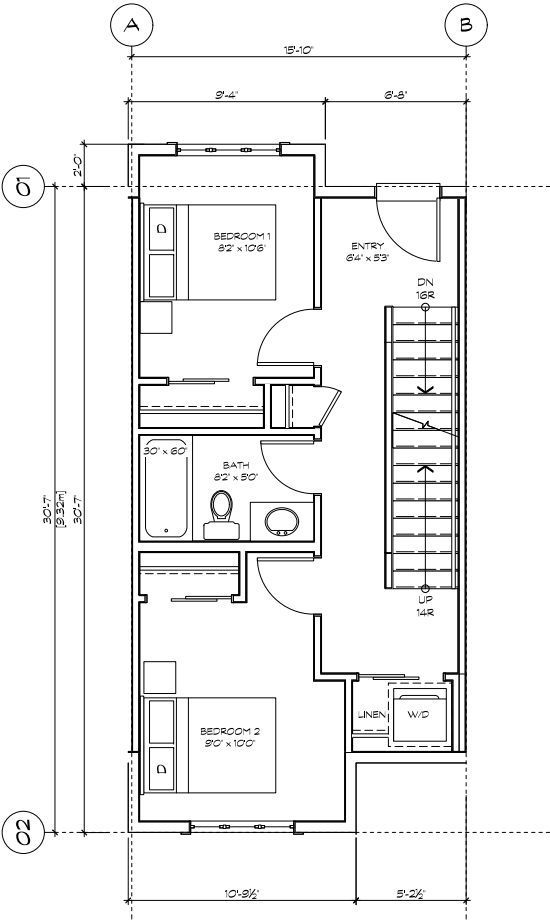



2 UNIT D LEVEL 2
Scale: 1:50

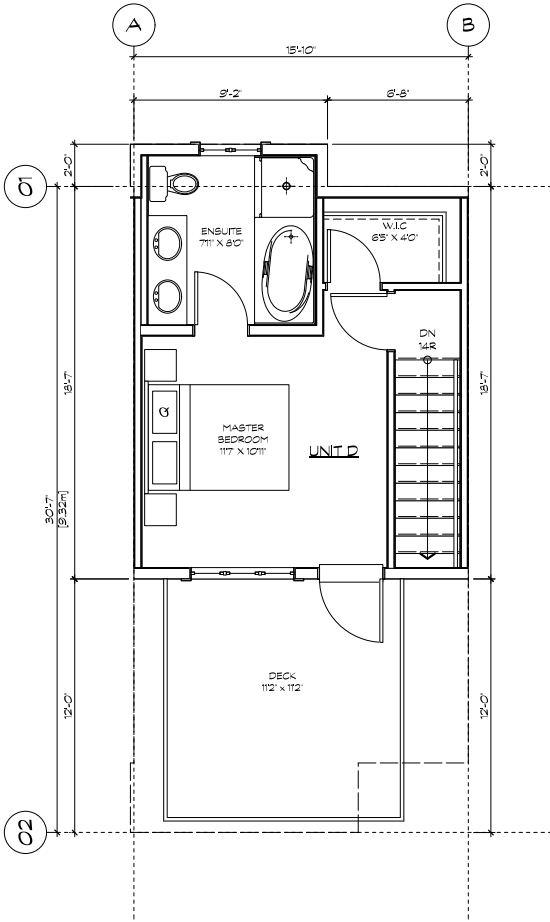


3 UNIT D LEVEL 3
Scale: 1:50

UNIT TYPE D DATA		S.F.	M2
00 LOWER LEVEL		472.3 S.F.	43.9 M2
02 MAIN LEVEL		486.4 S.F.	45.2 M2
03 UPPER LEVEL		312.9 S.F.	29.1 M2
GROSS AREA		1271.6 S.F.	118.1 M2
NET AREA		1271.6 S.F.	118.1 M2

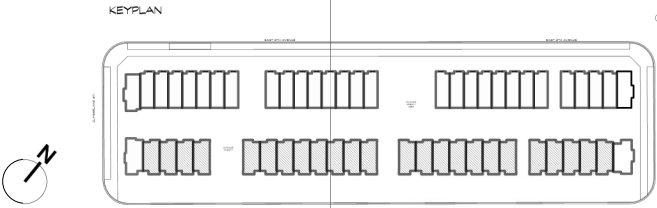


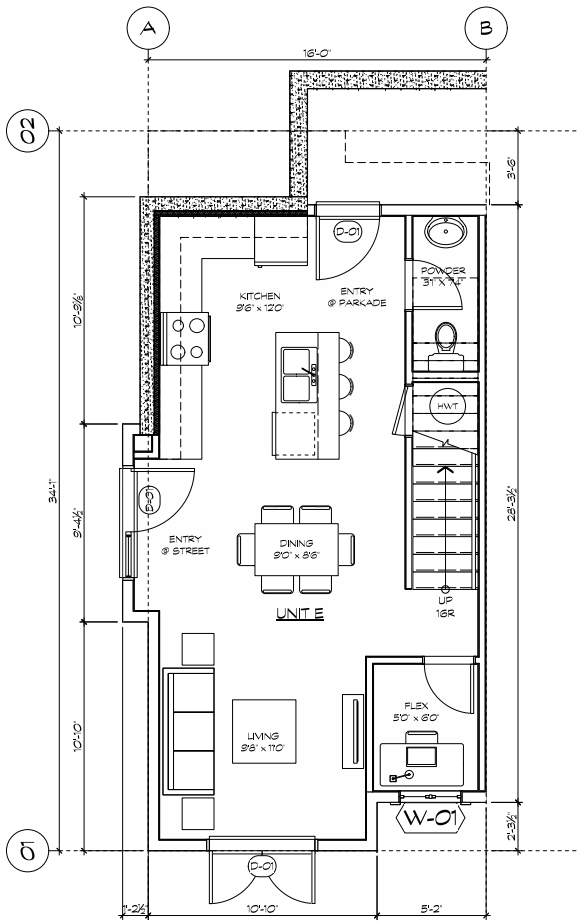

1 UNIT E LEVEL 1
Scale: 1:50

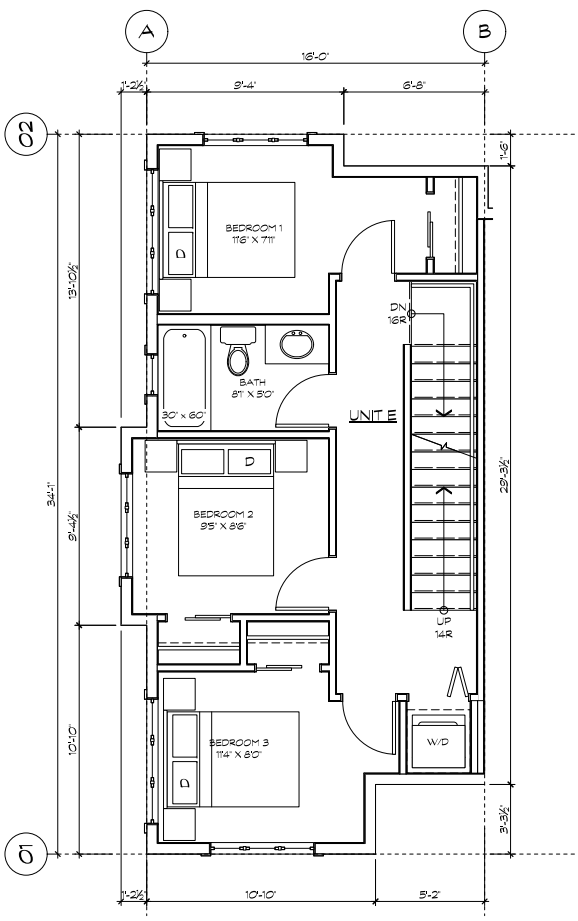



2 UNIT E LEVEL 2
Scale: 1:50

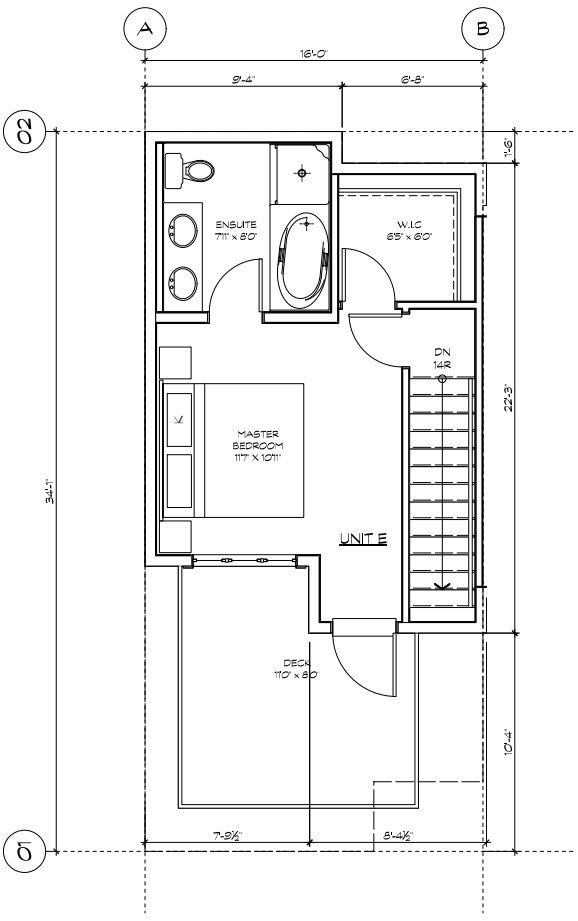


3 UNIT E LEVEL 3
Scale: 1:50

UNIT TYPE E DATA	S.F.	M2
00 LOWER LEVEL	488.8 S.F.	45.4 M2
02 MAIN LEVEL	530.0 S.F.	49.2 M2
03 UPPER LEVEL	345.8 S.F.	32.1 M2
GROSS AREA	1364.6 S.F.	126.8 M2
NET AREA	1364.6 S.F.	126.8 M2

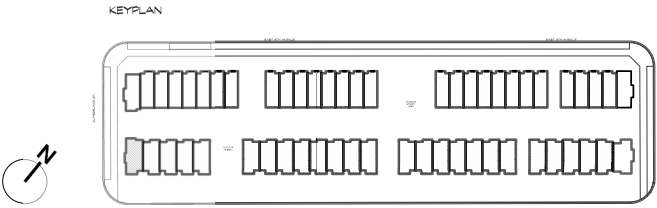

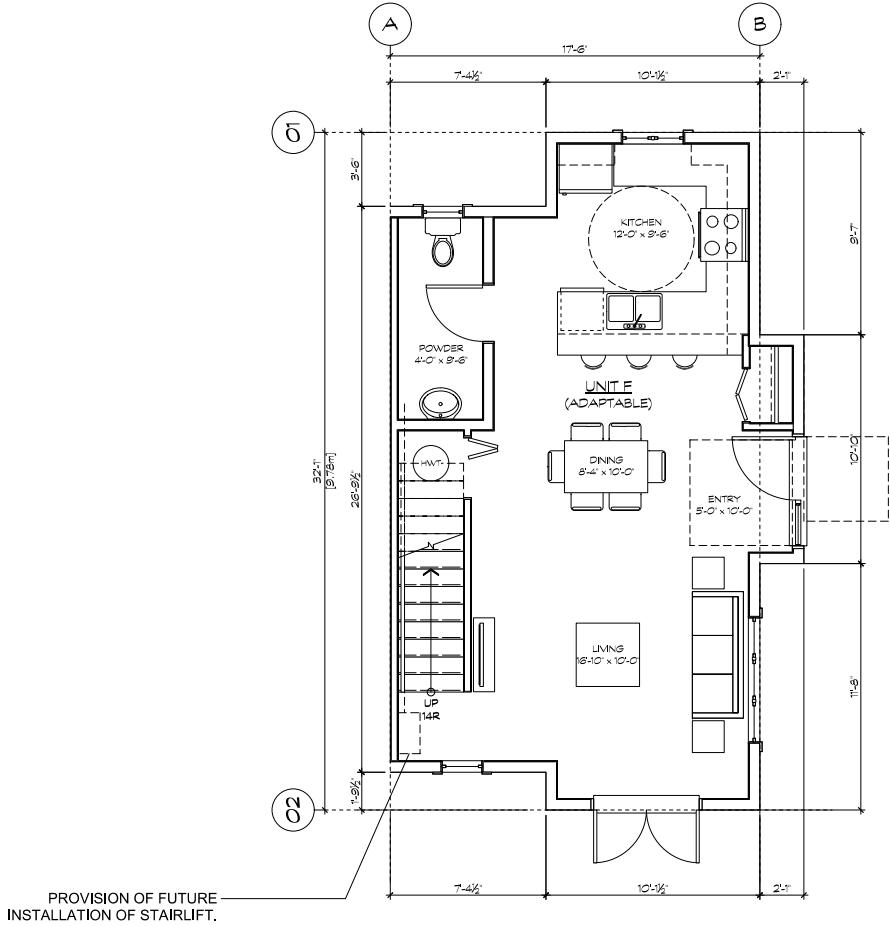


1 UNIT F LEVEL 1
Scale: 1:50

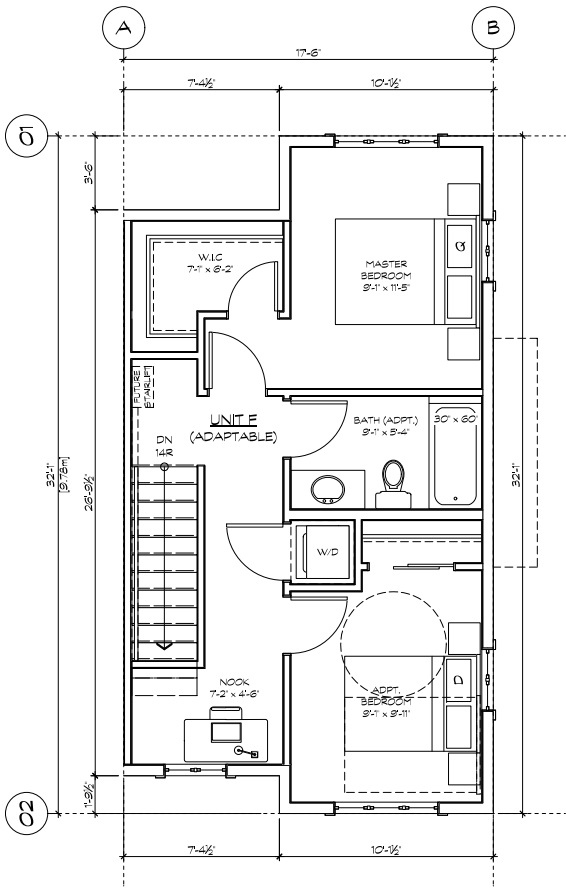


2 UNIT F LEVEL 2
Scale: 1:50

UNIT TYPE F DATA	S.F.	M2
00 LOWER LEVEL	545.0 S.F.	50.6 M2
02 MAIN LEVEL	522.3 S.F.	48.5 M2
03 UPPER LEVEL	0.0 S.F.	0.0 M2
GROSS AREA	1067.3 S.F.	99.2 M2
NET AREA	1067.3 S.F.	99.2 M2

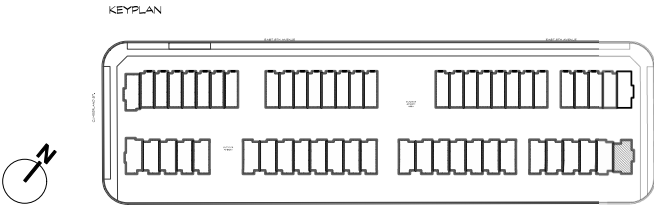

SEAL:

PLANT SCHEDULE				PMG PROJECT NUMBER: 19-117
KEY	QTY	BOTANICAL NAME	COMMON NAME	PLANTED SIZE / REMARKS
TREE				
	17	ACER PLATANOIDES 'CRIMSON SENTRY'	COLUMNAR CRIMSON SENTRY MAPLE	6CM CAL; 2M STD; B&B
	7	ACER RUBRUM 'ARMSTRONG'	COLUMNAR ARMSTRONG MAPLE	6CM CAL; 2M STD; B&B
	8	CARPINUS BETULUS 'FASTIGIATA'	PYRAMIDAL EUROPEAN HORNBEAM	6CM CAL; B&B
	4	CHAMAECYPARIS NOOTKATENSIS 'PENDULA'	WEeping NOOTKA CYPRESS	2.5M HT; B&B
	9	CORNUS EDDIE'S 'WHITE WONDER'	EDDIE'S WHITE WONDER DOGWOOD	5CM CAL; STD FORM; B&B
	8	MAGNOLIA x 'YELLOW BIRD'	YELLOW BIRD MAGNOLIA	5CM CAL; 1.5M STD; B&B
	7	PICEA OMORICA	SERBIAN SPRUCE	2.5M HT; B&B
	9	PRUNUS SERRULATA 'AMANOGAWA'	AMANOGAWA FLOWERING CHERRY	6CM CAL; 1.5M STD; B&B
	1	PSEUDOTSUGA MENZIESII	DOUGLAS FIR	3M HT; B&B
	7	PYRUS CALLERYANA 'RED SPIRE'	RED SPIRE ORNAMENTAL PEAR	6CM CAL; 1.5M STD; B&B
	7	STYRAX JAPONICUS	JAPANESE SNOWBELL	5CM CAL; 1.5M STD; B&B
NOTES: * PLANT SIZES IN THIS LIST ARE SPECIFIED ACCORDING TO THE BC LANDSCAPE STANDARD AND CANADIAN LANDSCAPE STANDARD, LATEST EDITION. CONTAINER SIZES SPECIFIED AS PER CNLA STANDARD. BOTH PLANT SIZE AND CONTAINER SIZE ARE THE MINIMUM ACCEPTABLE SIZES. * REFER TO SPECIFICATIONS FOR DEFINED CONTAINER MEASUREMENTS AND OTHER PLANT MATERIAL REQUIREMENTS. * SEARCH AND REVIEW: MAKE PLANT MATERIAL AVAILABLE FOR OPTIONAL REVIEW BY LANDSCAPE ARCHITECT AT SOURCE OF SUPPLY. AREA OF SEARCH TO INCLUDE LOWER MAINLAND AND FRASER VALLEY. * SUBSTITUTIONS: OBTAIN WRITTEN APPROVAL FROM THE LANDSCAPE ARCHITECT PRIOR TO MAKING ANY SUBSTITUTIONS TO THE SPECIFIED MATERIAL. UNAPPROVED SUBSTITUTIONS WILL BE REJECTED. ALLOW A MINIMUM OF FIVE DAYS PRIOR TO DELIVERY FOR REQUEST TO SUBSTITUTE. SUBSTITUTIONS ARE SUBJECT TO BC LANDSCAPE STANDARD AND CANADIAN LANDSCAPE STANDARD - DEFINITION OF CONDITIONS OF AVAILABILITY. * ALL LANDSCAPE MATERIAL AND WORKMANSHIP MUST MEET OR EXCEED BC LANDSCAPE STANDARD AND CANADIAN LANDSCAPE STANDARD LATEST EDITION. * ALL PLANT MATERIAL MUST BE PROVIDED FROM CERTIFIED DISEASE FREE NURSERY. * BIO-SOLIDS NOT PERMITTED IN GROWING MEDIUM UNLESS AUTHORIZED BY LANDSCAPE ARCHITECT.				

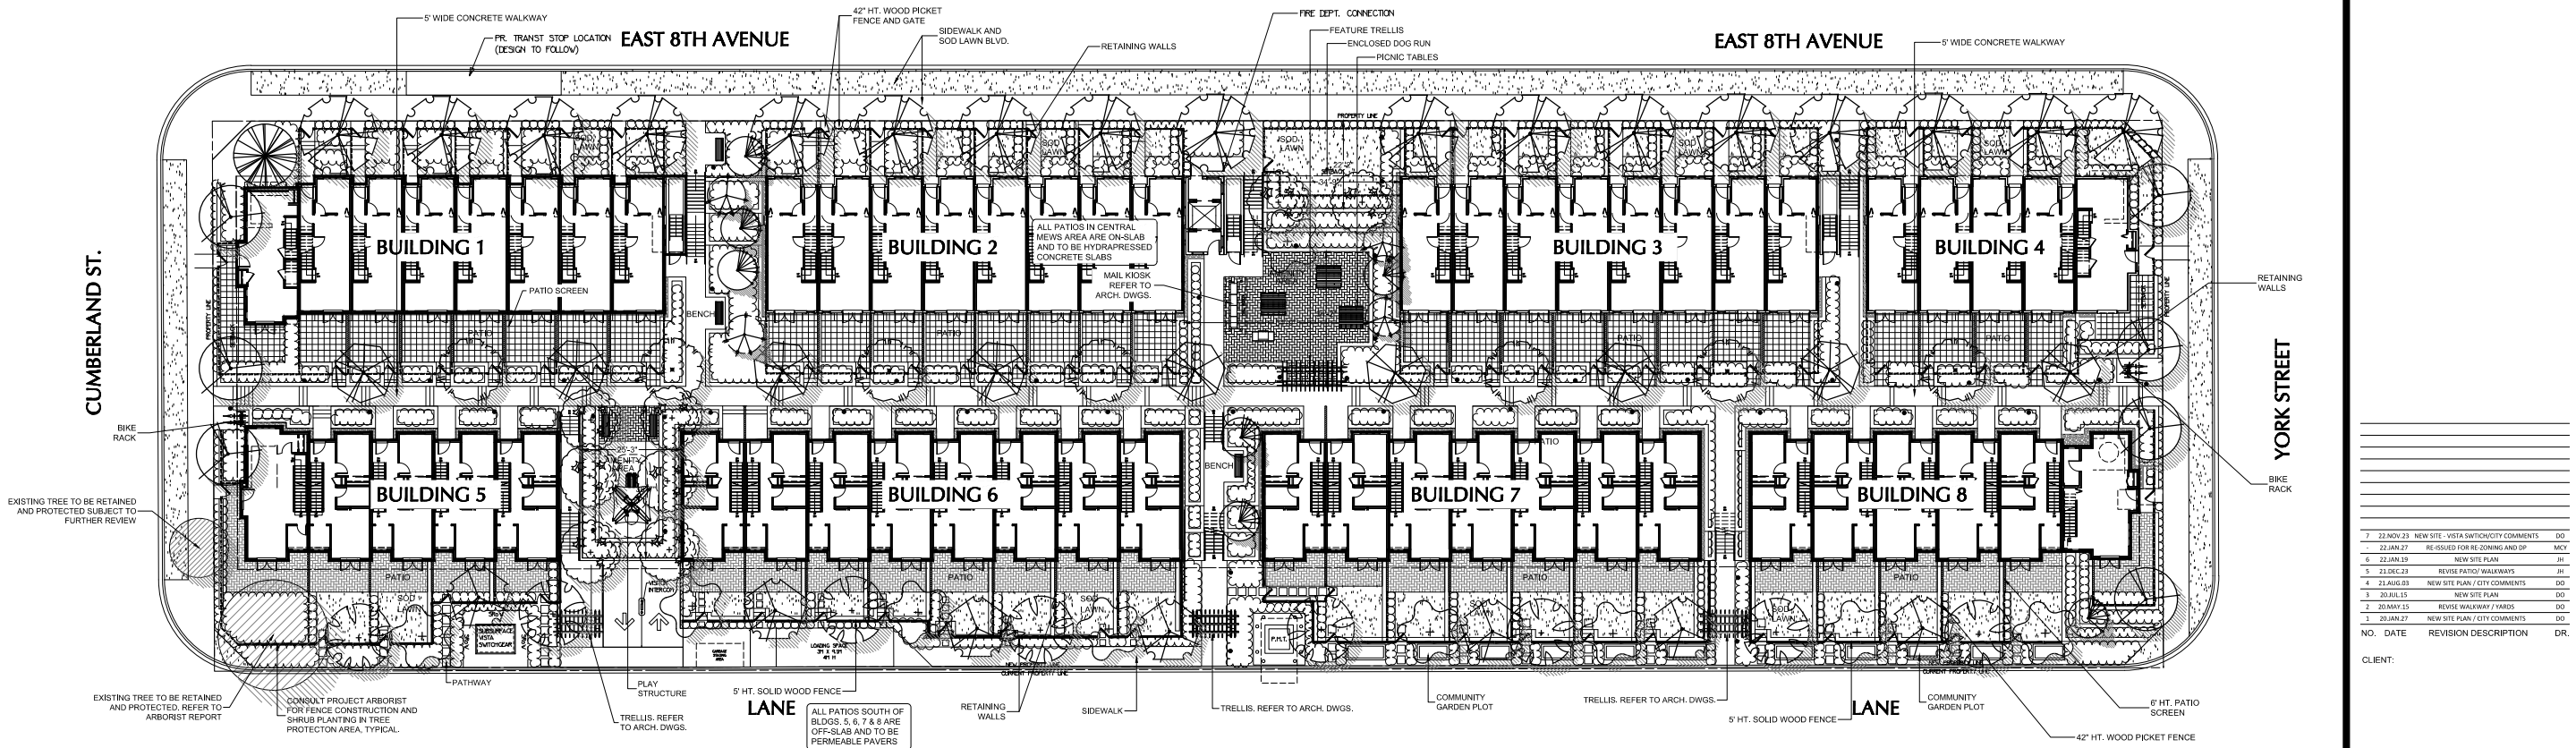

NO.	DATE	REVISION DESCRIPTION	DR.
7	22 NOV 23	NEW SITE - VISTA SWITCHCOSTY COMMENTS	DO
6	22 JAN 27	RE-ISSUED FOR RE-ZONING AND DP	MCY
5	21 DEC 23	REVIS PATIO/ WALKWAYS	JH
4	21 AUG 25	NEW SITE PLAN / CITY COMMENTS	DO
3	20 JUL 25	NEW SITE PLAN	DO
2	20 MAY 25	REVISE WALKWAY / YARDS	DO
1	19 JAN 27	NEW SITE PLAN / CITY COMMENTS	DO

CLIENT:

PROJECT:

RESIDENTIAL DEV.

102-128 EAST 8TH AVENUE
& 721 CUMBERLAND STREET
NEW WESTMINSTER, BC


DRAWING TITLE:

LANDSCAPE
PLAN

DATE: 19 JUL 15 DRAWING NUMBER:
SCALE: 1/16"=1'-0"
DRAWN: DO
DESIGN: DO
CHKD: MCY

L1

OF 6

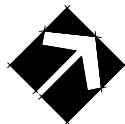

CLIENT:




102-128 EAST 8TH AVENUE
& 721 CUMBERLAND STREET
NEW WESTMINSTER, BC

SHRUB PLANTING ENLARGEMENTS


L2

19-117

KOMPAN PERFORMER WITH SHADE (PCE105723)

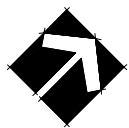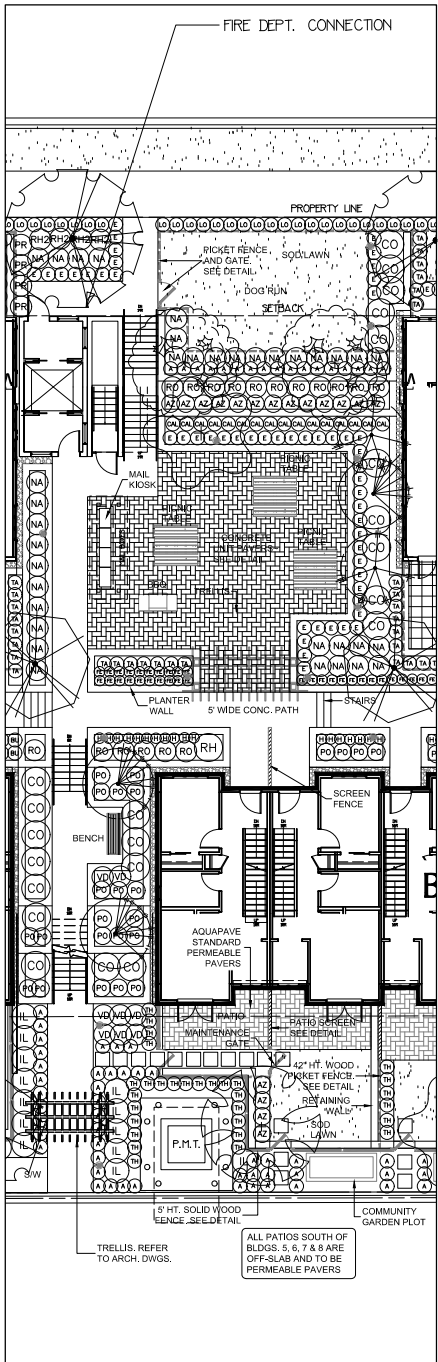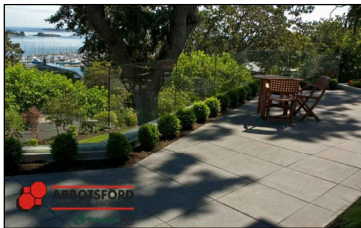

SEAL:

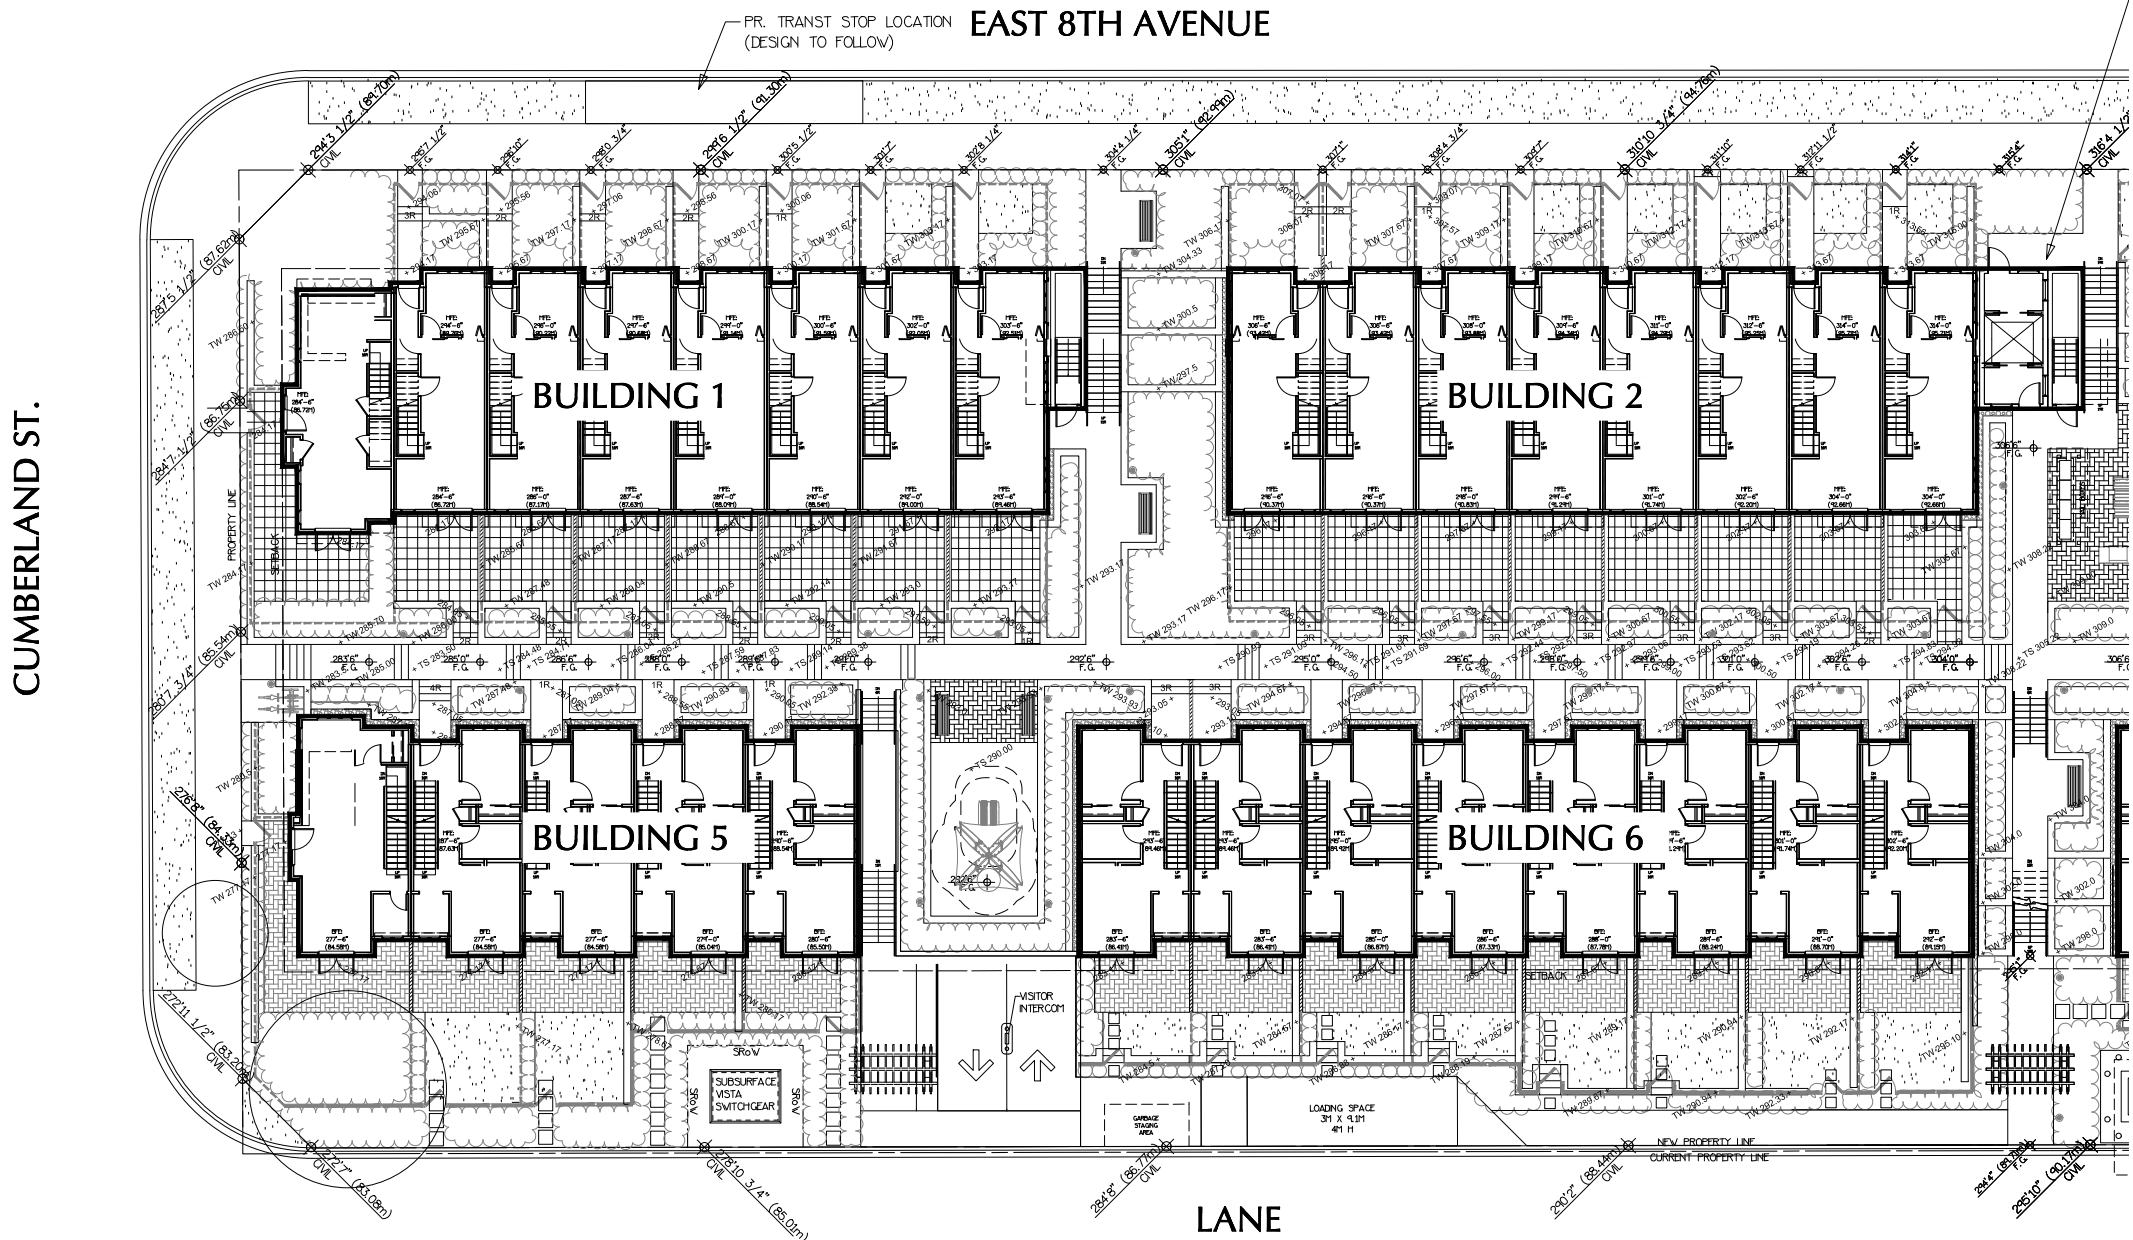

7	22 NOV 23	NEW SITE - VISTA SWITCHGEAR COMMENTS	DO
6	22 JAN 27	RE-ISSUED FOR RE-ZONING AND OP	MCY
5	22 JAN 19	NEW SITE PLAN	JH
4	21 DEC 23	REVISE PATIO/ WALKWAYS	JH
3	21 AUG 23	NEW SITE PLAN / CITY COMMENTS	DO
2	30 JUL 15	NEW SITE PLAN	DO
1	20 MAY 15	REVISE WALKWAY / YARDS	DO
0	19 JAN 27	NEW SITE PLAN / CITY COMMENTS	DO
NO.	DATE	REVISION DESCRIPTION	DR.

CLIENT:

PROJECT:

RESIDENTIAL DEV.


102-128 EAST 8TH AVENUE
& 721 CUMBERLAND STREET
NEW WESTMINSTER, BC

DRAWING TITLE:


GRADING
PLAN

DATE: 19 JUL 15
SCALE: 1"=10'-0"
DRAWN: DO
DESIGN: DO
CHKD: MCY

DRAWING NUMBER:
L3
OF 6

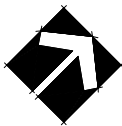

SEAL:

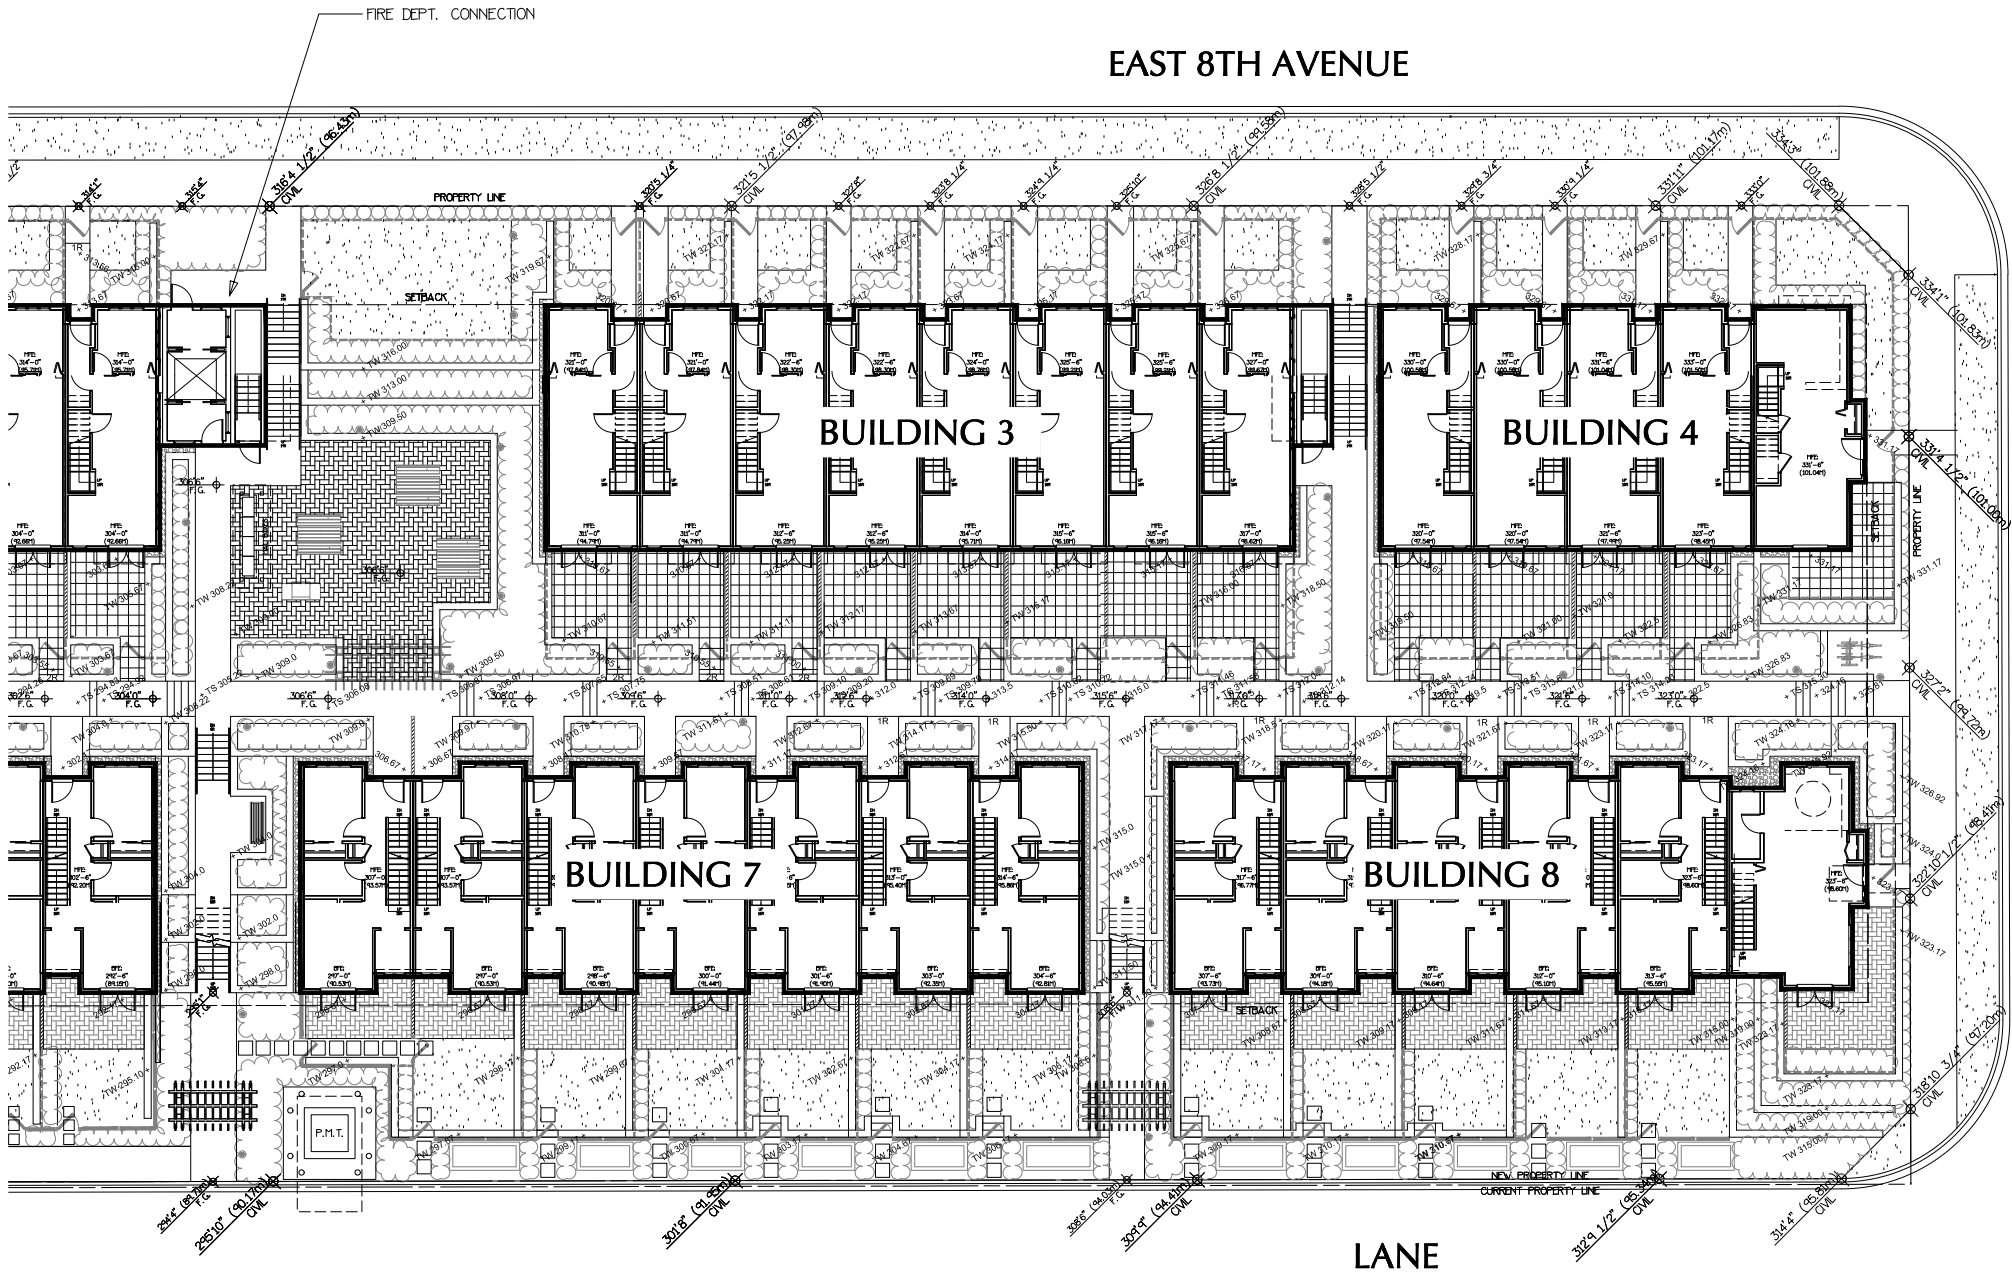

YORK STREET

7	22 NOV 23	NEW SITE - VISTA SWITCHCOSTY COMMENTS	DO
6	22 JAN 27	RE-ISSUED FOR RE-ZONING AND DP	MCY
5	22 JAN 23	NEW SITE PLAN	JH
4	21 DEC 23	REVISE PATIO/ WALKWAYS	JH
3	21 AUG 23	NEW SITE PLAN / CITY COMMENTS	DO
2	30 JUL 15	NEW SITE PLAN	DO
1	20 MAY 15	REVISE WALKWAY / YARDS	DO
0	19 JAN 27	NEW SITE PLAN / CITY COMMENTS	DO
NO.	DATE	REVISION DESCRIPTION	DR.

CLIENT:

PROJECT:

RESIDENTIAL DEV.


102-128 EAST 8TH AVENUE
& 721 CUMBERLAND STREET
NEW WESTMINSTER, BC

DRAWING TITLE:


GRADING
PLAN

DATE: 19 JUL 15
SCALE: 1"=10'-0"
DRAWN: DO
DESIGN: DO
CHKD: MCY

DRAWING NUMBER:
L4
OF 6

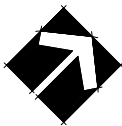

SEAL:

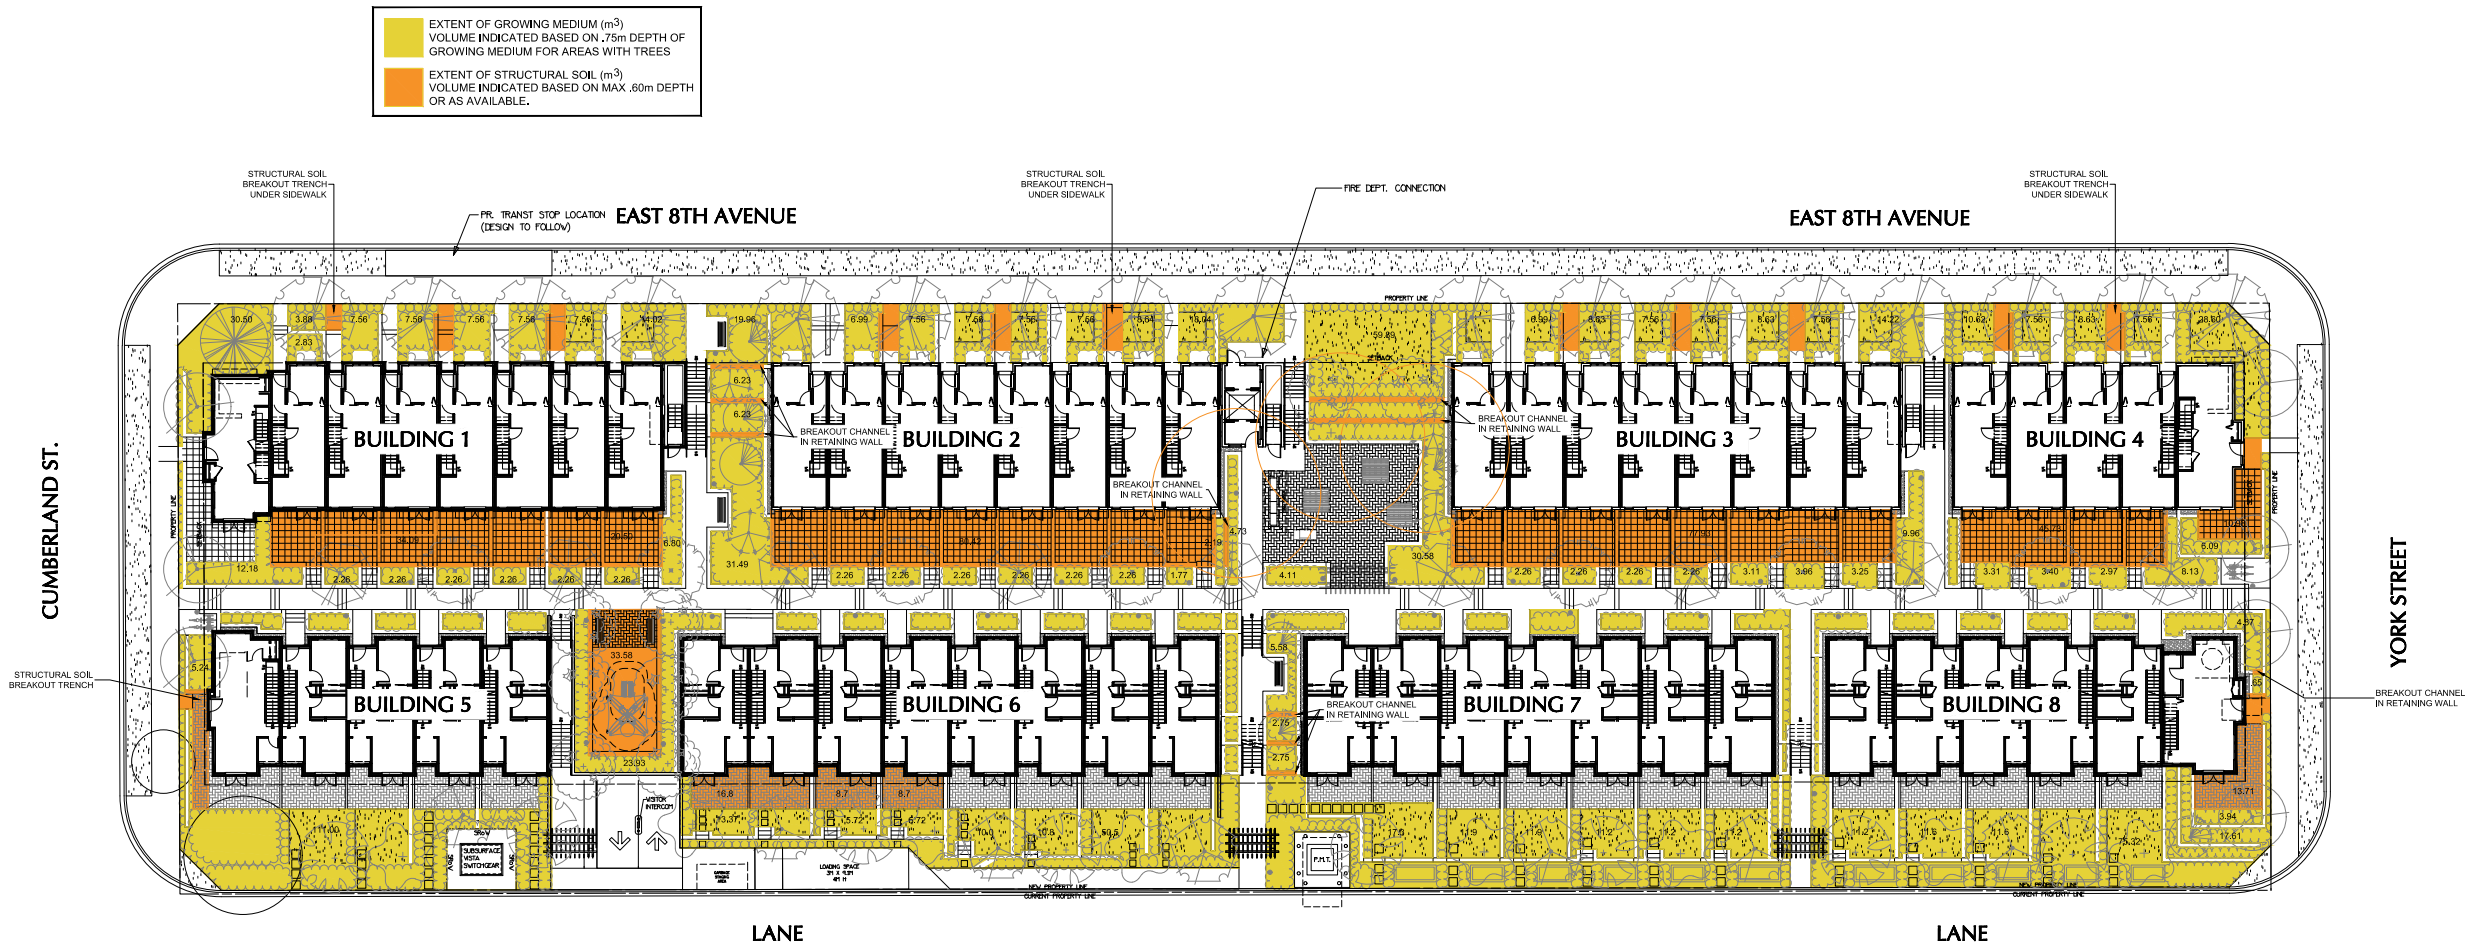

7	22 NOV 23	NEW SITE - VISTA SWITCHGEAR COMMENTS	DO
6	22 JAN 27	RE-ISSUED FOR RE-ZONING AND DP	MCY
5	22 JAN 27	NEW SITE PLAN	JH
4	21 DEC 23	REVISE PATIO/ WALKWAYS	JH
3	21 AUG 25	NEW SITE PLAN / CITY COMMENTS	DO
2	30 JUL 15	NEW SITE PLAN	DO
1	20 MAY 15	REVISE WALKWAY / YARDS	DO
0	19 JAN 27	NEW SITE PLAN / CITY COMMENTS	DO
NO.	DATE	REVISION DESCRIPTION	DR.

CLIENT:

PROJECT:

RESIDENTIAL DEV.

**102-128 EAST 8TH AVENUE
& 721 CUMBERLAND STREET
NEW WESTMINSTER, BC**


DRAWING TITLE:

**SOIL VOLUME
PLAN**


DATE: 19 JUL 15 DRAWING NUMBER:
SCALE: 1/16"=1'-0"
DRAWN: DO
DESIGN: DO
CHKD: MCY

L5


OF 6

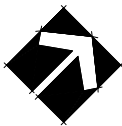


SEAL:

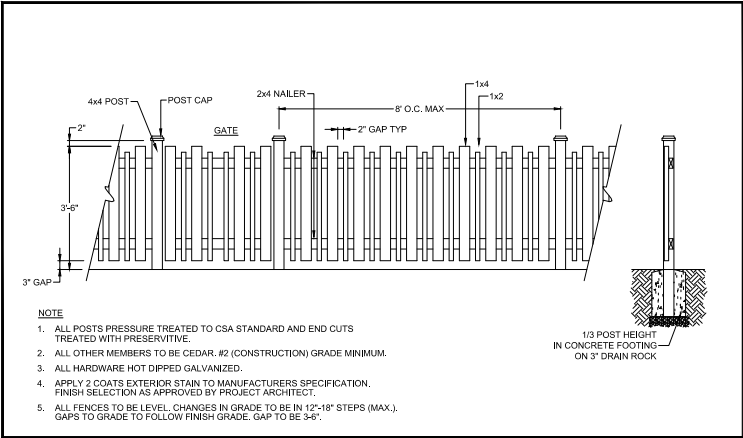


1
L1 **42" HT. PICKET FENCE AND GATE**
1/2"=1'-0"

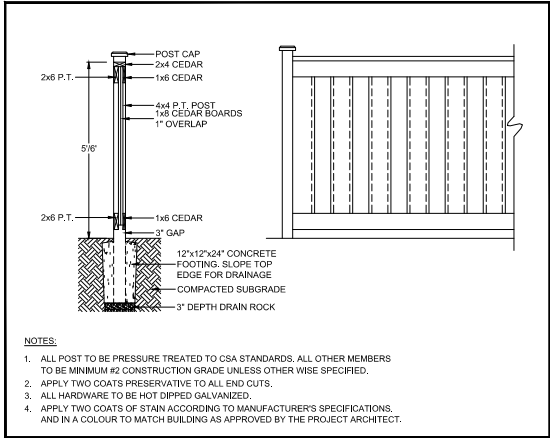


2
L1 **5' / 6' SOLID WOOD FENCE - PATIO SCREEN**
1/2"=1'-0"

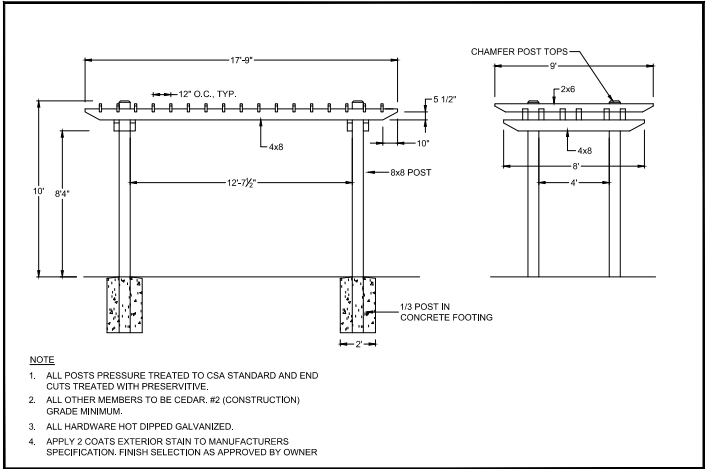


3
L1 **TRELLIS**
1/4"=1'-0"

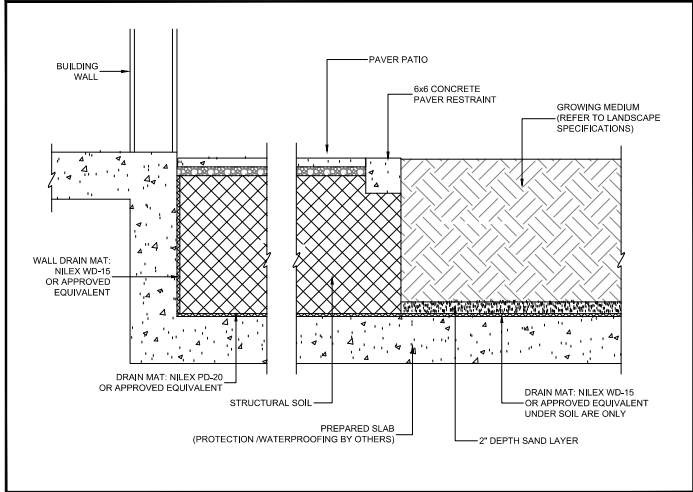

4
L1 **PATIO / LANDSCAPE AT SLAB DROP**
1"=1'-0"

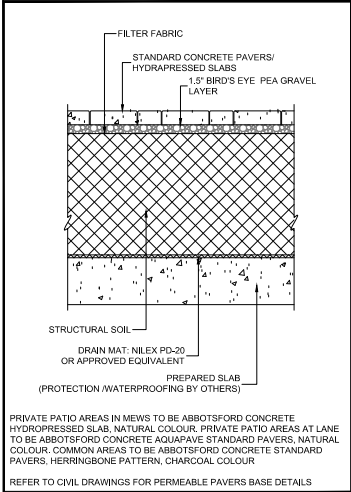

5
L1 **PAVERS AT SLAB DROP**
1"=1'-0"

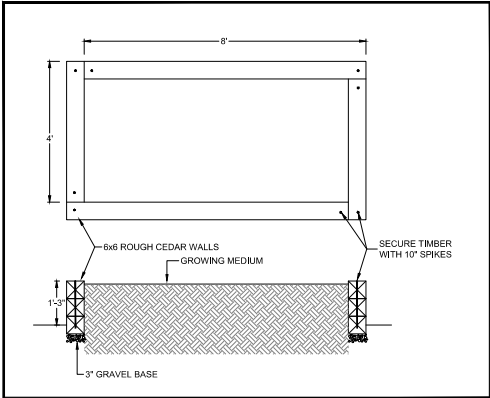

6
L1 **COMMUNITY GARDEN PLOT**
3/4"=1'-0"

7	22 NOV. 23	NEW SITE - VISTA SWITCHCOTY COMMENTS	DO
6	22 JAN. 27	RE-ISSUED FOR RE-ZONING AND DP	MCY
5	22 JAN. 19	NEW SITE PLAN	JH
4	21 DEC. 23	REVISE PATIO/ WALKWAYS	JH
3	21 AUG. 25	NEW SITE PLAN / CITY COMMENTS	DO
2	30 JUL. 15	NEW SITE PLAN	DO
1	20 MAY. 15	REVISE WALKWAY / YARDS	DO
0	19 JAN. 27	NEW SITE PLAN / CITY COMMENTS	DO
NO.	DATE	REVISION DESCRIPTION	DR.

CLIENT:

PROJECT:

RESIDENTIAL DEV.

**102-128 EAST 8TH AVENUE
& 721 CUMBERLAND STREET
NEW WESTMINSTER, BC**

DRAWING TITLE:

**LANDSCAPE
DETAILS**

DATE: 19 JUL 15 DRAWING NUMBER:
SCALE: AS SHOWN
DRAWN: DO
DESIGN: DO
CHKD: MCY

L6

OF 6